



NOTES:

1. FOR GENERAL NOTES, KEY TO MATERIALS, DOOR SCHEDULE & SCHEDULE OF DRAWINGS SEE DRAWINGS # A-F-1 TO A-F-5.
2. FOR COMPLETE 0" SCALE CORE PLAN SEE DRAWING # A-F-80.
3. ALL ELEVATIONS GIVEN THUS (+0'-0") ARE GIVEN IN RELATION TO FINISH FLOOR.
4. FOR ALL MECHANICAL & ELECTRICAL LAYOUTS, SEE RESPECTIVE ENGINEERS' DRAWINGS.
5. FINISHED FLOOR ELEVATION & TOP OF SLAB ELEVATION ARE (+0'-0") UNLESS OTHERWISE SHOWN OR NOTED.
6. EXIT AND SUBDIVISION OF TENANT SPACE TO BE DETERMINED FROM TENANT ARCHITECTS DRAWINGS.
7. EXTERIOR WALL DIMENSIONS ARE TO BE USED ONLY FOR LOCATION OF POST CENTERS, LINES & FOR NUMBER OF WINDOW SPACES. FOR SIZE OF MULLIONS & OVER-ALL DIMENSIONS SEE APPROVED SHOP DRAWINGS.
8. TOILET LIGHTING LAYOUTS ARE AS SHOWN; FOR ALL OTHER LIGHTING SEE ELECTRICAL DRAWINGS & ARCHITECTURAL DETAILS.

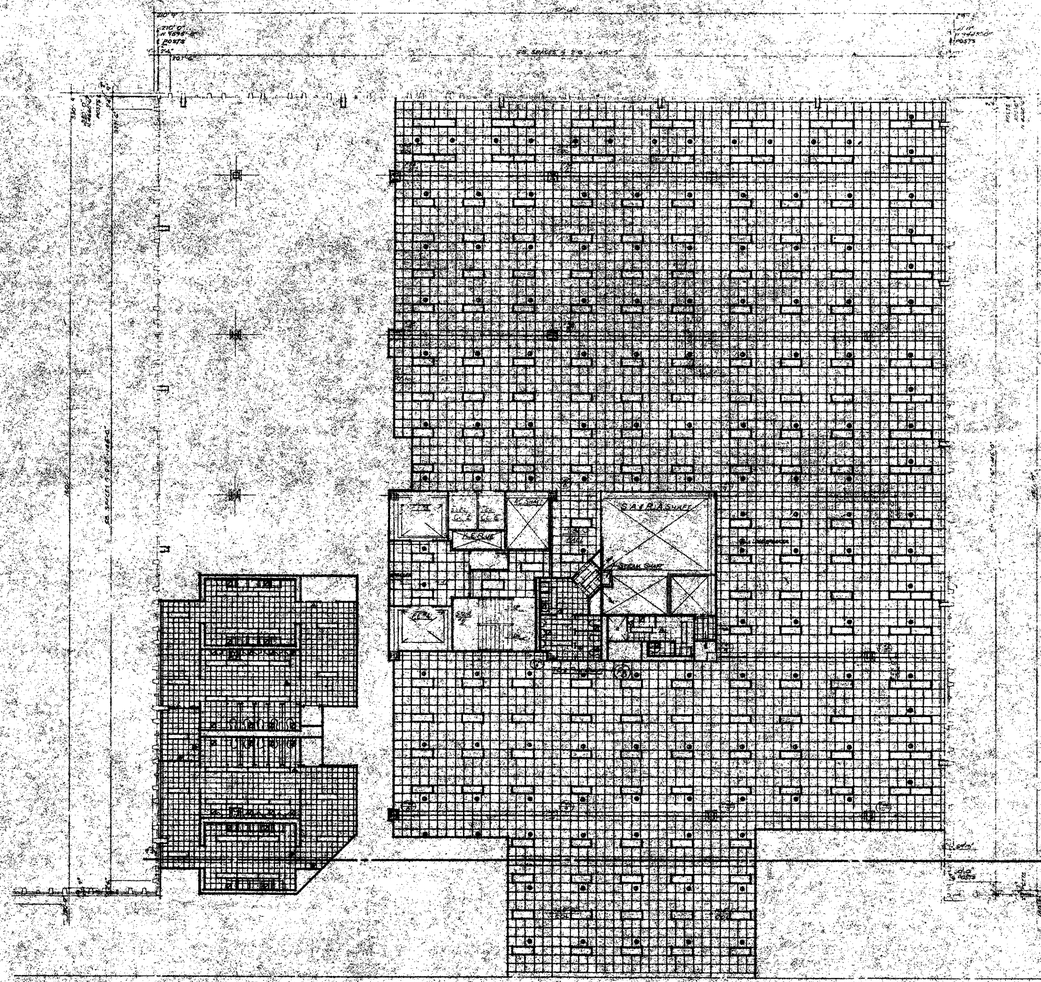

PIPE SHAFT DETAILS
SCALE 1/4"=1'-0"

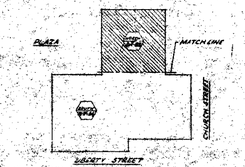

KEY PLAN

RECEIVED
DEC 8 1983
ROBERTSON, FOWLER & ASSOCIATES P.C.
211 EAST 46TH ST., N.Y.C. 10017

CONTRACT NO. DRAWING dated 11-21-75

NO.	DATE	SUB. NO.	BY

REVISIONS

NO.	DATE	SUB. NO.	BY

REVISIONS

APPROVED
CHIEF, PLANNING DIVISION
DATE

THE WORLD TRADE CENTER
THE PORT AUTHORITY OF NEW YORK AND NEW JERSEY

MINORU YAMASAKI & ASSOCIATES-
MINORU YAMASAKI, ARCHITECT

SKILLING, HELLE, CHRISTIANSEN, ROBERTSON
STRUCTURAL ENGINEERS

EMERY ROTH & SONS
RICHARD ROTH, ARCHITECT

THE PORT AUTHORITY OF NEW YORK AND NEW JERSEY
MECHANICAL, ELECTRICAL, PAVING, UTILITIES, FOUNDATIONS

TITLE: SOUTHFOOT PLAZA BUILDING
8TH FLOOR REFLECTED CEILING PLAN-NORTH

DRAWN		CHECKED	
SCALE	1/8"=1'-0"	DATE	9-13-74
PROJECT NUMBER		SHEET	OF
DRAWING NUMBER	A-F-81		