
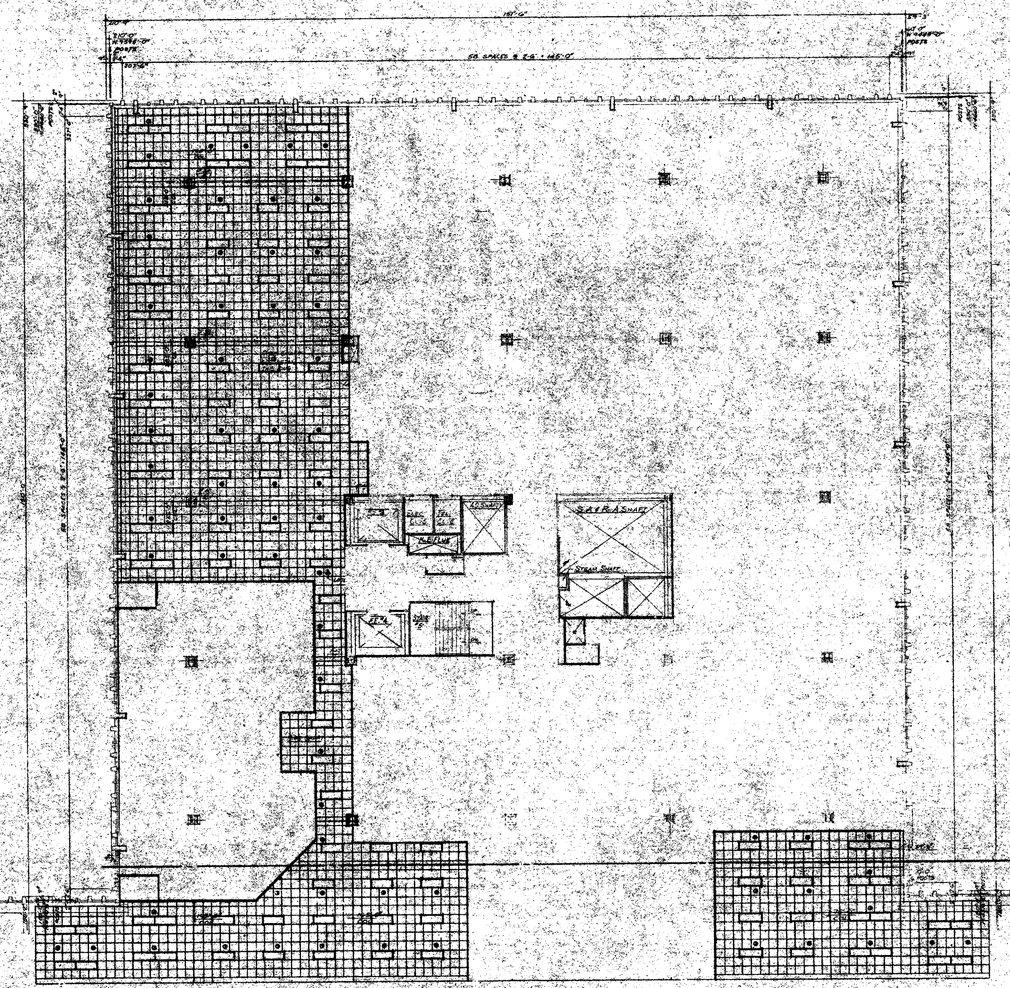



NORTH

NOTES:

1. FOR GENERAL NOTES, KEY TO MATERIALS, DOOR SCHEDULE & SCHEDULE OF DRAWINGS SEE DRAWINGS # A-F-1 TO A-F-5.
2. FOR COMPLETE 4" SCALE CORE PLAN SEE DRAWING # A-F-80.
3. ALL ELEVATIONS GIVEN THUS (±0'-0") ARE GIVEN IN RELATION TO FINISH FLOOR.
4. FOR ALL MECHANICAL & ELECTRICAL LAYOUTS SEE RESPECTIVE ENGINEERS' DRAWINGS.
5. FINISHED FLOOR ELEVATION & TOP OF SLAB ELEVATION ARE (±0'-0") UNLESS OTHERWISE SHOWN OR NOTED.
6. EXIT AND SUBDIVISION OF TENANT SPACE TO BE DETERMINED FROM TENANT ARCHITECT'S DRAWINGS.
7. EXTERIOR WALL DIMENSIONS ARE TO BE USED ONLY FOR LOCATION OF CORE, CENTER LINES & FOR NUMBER OF WINDOW SPACES. FOR SIZE OF MULLIONS & OVERALL DIMENSIONS SEE APPROVED SHOP DRAWINGS.
8. TOILET LIGHTING LAYOUTS ARE AS SHOWN. FOR ALL OTHER LIGHTING SEE ELECTRICAL DRAWINGS & ARCHITECTURAL DETAILS.

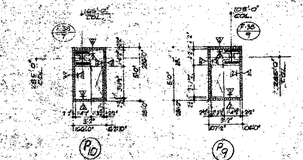

PIPE SHAFT DETAILS
SCALE 1/4" = 1'-0"

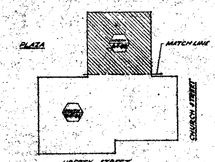

KEY PLAN

RECEIVED
DEC 8 1983
ROBERTSON, FOWLER & ASSOCIATES P.C.
211 EAST 46TH ST., N.Y.C. 10017

CONTRACT NO DRAWING date 11-21-73

NO.	DATE	SUB. NO.	BY

REVISIONS

NO.	DATE	SUB. NO.	BY

REVISIONS

APPROVED
CHIEF, PLANNING DIVISION
DATE

THE WORLD TRADE CENTER
THE PORT AUTHORITY OF NEW YORK AND NEW JERSEY

MINORU YAMASAKI & ASSOCIATES
MINORU YAMASAKI, ARCHITECT

EMERY ROTH & SONS
RICHARD ROTH, ARCHITECT

SKILLING, HELLE, CHRISTIANSEN, ROBERTSON
STRUCTURAL ENGINEERS

THE PORT AUTHORITY OF NEW YORK AND NEW JERSEY
MECHANICAL, ELECTRICAL, PAVING, UTILITIES, FOUNDATIONS

SOUTHEAST PLAZA BLDG.
8TH FL. REFLECTED CEIL. PLAN - NORTH
TENANT ALTERNATE

DESIGN		CHECKED	
SCALE	1/8"=1'-0"	DATE	4-15-74
PROJECT DIRECTOR		SHEET OF	
DRAWING NUMBER	A-F-83		