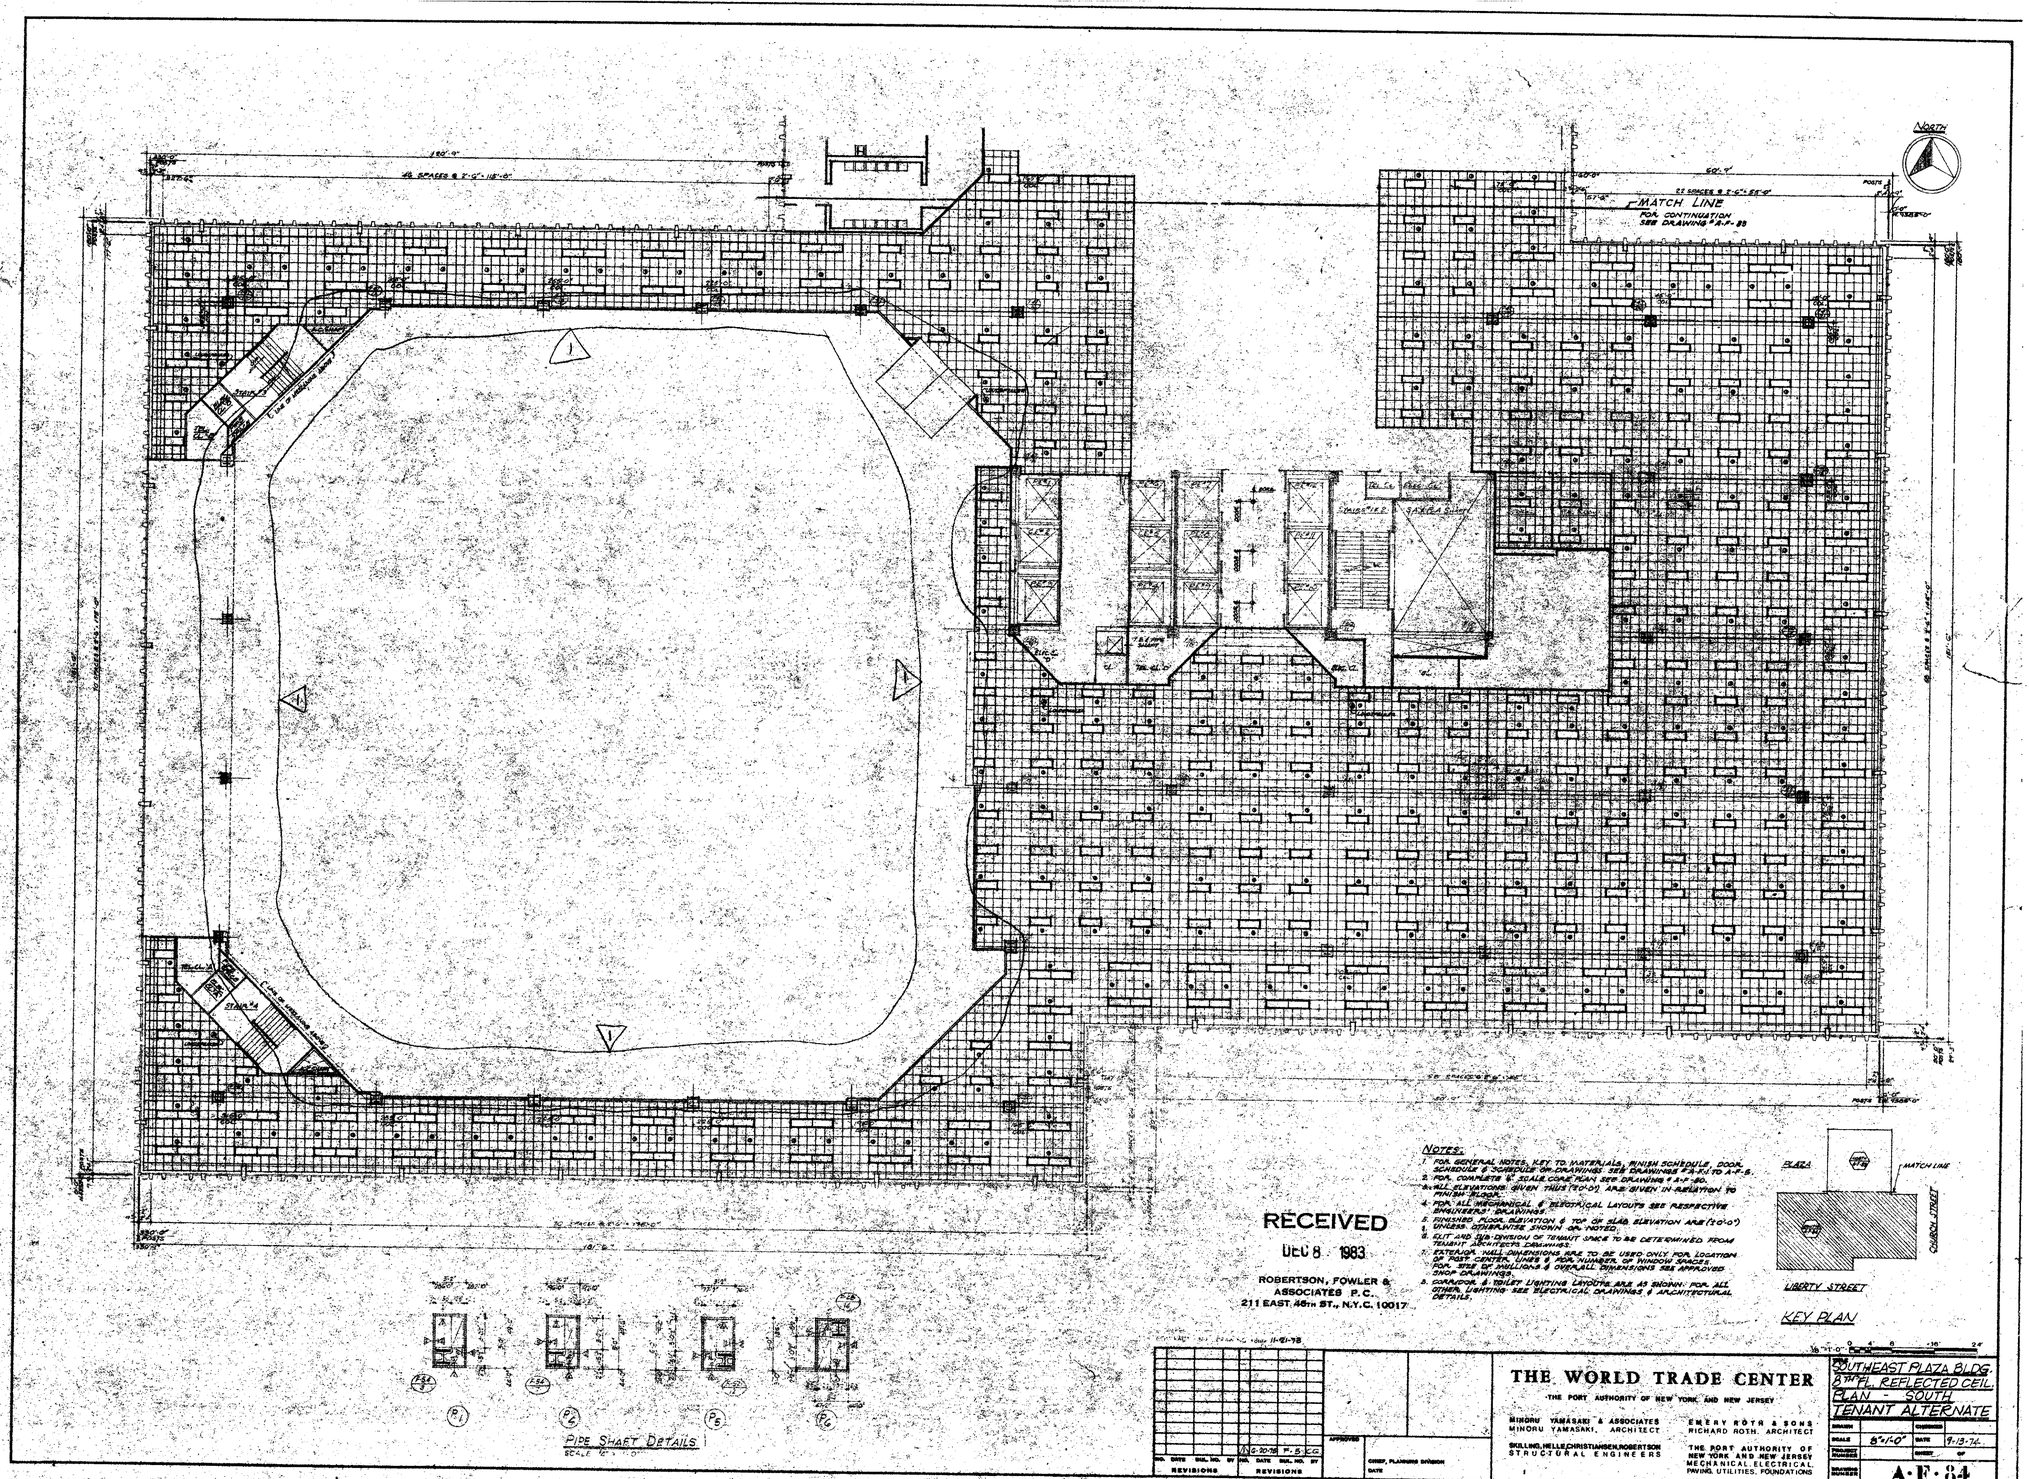


PIPE SHAFT DETAILS
SCALE 1/4" = 1'-0"

RECEIVED
DEC 8 1983
ROBERTSON, FOWLER & ASSOCIATES P.C.
211 EAST 46TH ST., N.Y.C. 10017

NOTES:
1. FOR GENERAL NOTES, KEY TO MATERIALS, FINISH SCHEDULE, DOOR SCHEDULE & SYMBOLS ON DRAWINGS SEE DRAWINGS A-F-1 TO A-F-5.
2. FOR COMPLETE & SCALE CORE PLAN SEE DRAWING A-F-80.
3. ALL ELEVATIONS GIVEN THIS (10'-0") ARE GIVEN IN RELATION TO FINISH FLOOR.
4. FOR ALL MECHANICAL & ELECTRICAL LAYOUTS SEE RESPECTIVE ENGINEERS' DRAWINGS.
5. FINISHED FLOOR ELEVATION & TOP OF SLAB ELEVATION ARE (10'-0") UNLESS OTHERWISE SHOWN OR NOTED.
6. ELIT AND SUB-DIVISION OF TENANT SPACE TO BE DETERMINED FROM TENANT ARCHITECTS DRAWINGS.
7. EXTERIOR WALL DIMENSIONS ARE TO BE USED ONLY FOR LOCATION OF POST CENTER LINES & FOR NUMBER OF WINDOW SPACES. FOR SIZE OF MULLIONS & SPANDRELL DIMENSIONS SEE APPROVED SHOP DRAWINGS.
8. CORRIDOR & TOILET LIGHTING LAYOUTS ARE AS SHOWN. FOR ALL OTHER LIGHTING SEE ELECTRICAL DRAWINGS & ARCHITECTURAL DETAILS.

NO.	DATE	REVISIONS	NO.	DATE	REVISIONS

APPROVED
CHIEF, PLANNING DIVISION
DATE

THE WORLD TRADE CENTER
THE PORT AUTHORITY OF NEW YORK AND NEW JERSEY

MINORU YAMASAKI & ASSOCIATES
MINORU YAMASAKI, ARCHITECT

SKILLING, HELLE, CHRISTIANSEN, ROBERTSON
STRUCTURAL ENGINEERS

EMERY ROTH & SONS
RICHARD ROTH, ARCHITECT

THE PORT AUTHORITY OF NEW YORK AND NEW JERSEY
MECHANICAL, ELECTRICAL, PAVING, UTILITIES, FOUNDATIONS

SOUTHEAST PLAZA BLDG.
6TH FL. REFLECTED CEIL. PLAN - SOUTH
TENANT ALTERNATE

DESIGN	CHECKED
SCALE	8"=1'-0"
DATE	9-13-74
PROJECT NUMBER	SHEET OF
DRAWING NUMBER	A-F-84