
NORTH

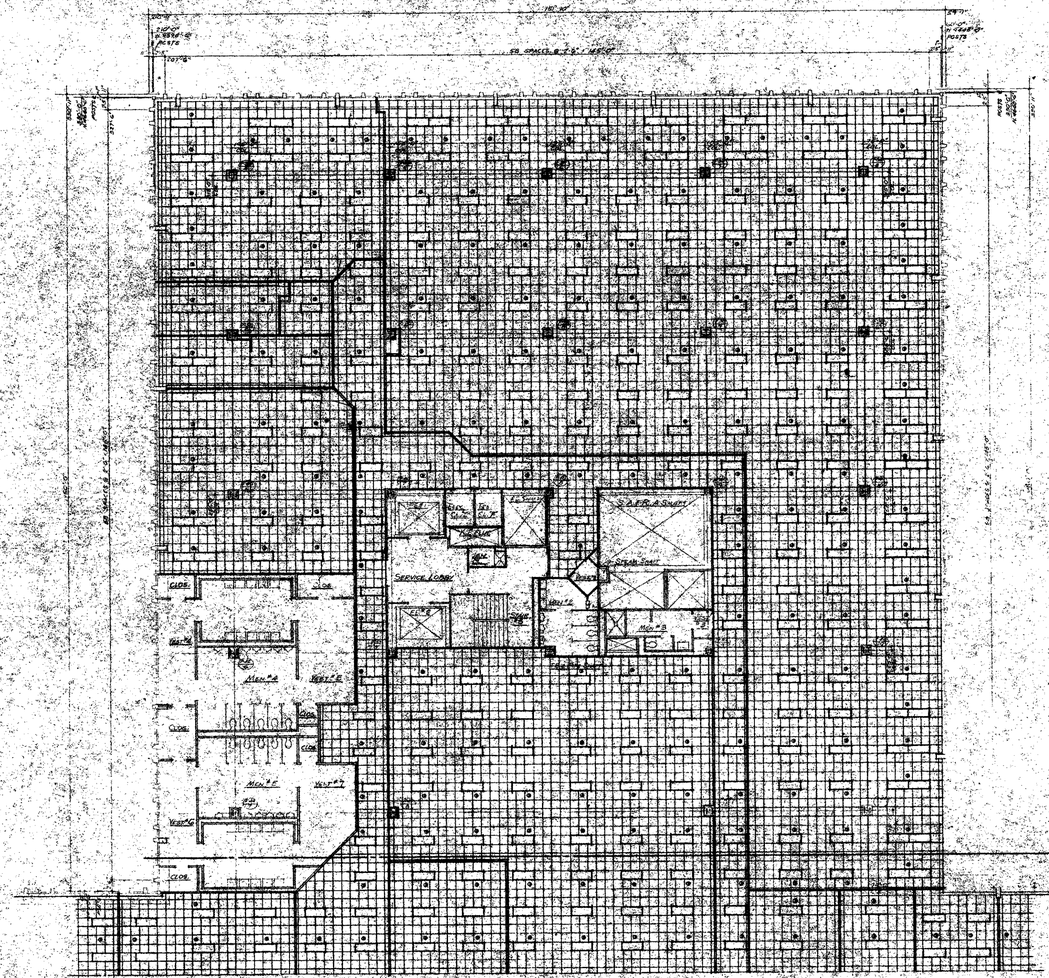

NOTES:

1. FOR GENERAL NOTES, KEY TO MATERIALS, ABBREVIATIONS, FINISH SCHEDULE, DOOR SCHEDULE & SYMBOLS OF DRAWINGS SEE DRAWINGS 7A-G-80 & 81
2. FOR PARTITIONS, SCALE CORE PLAN SEE DRAWING # A-K-80.
3. FOR MECHANICAL & ELECTRICAL LAYOUTS SEE RESPECTIVE CONSULTANTS' DRAWINGS.
4. EXTERIOR WALL DIMENSIONS ARE TO BE USED ONLY FOR NUMBER OF WINDOW SPACES, FOR SIZE OF MULLIONS & OVERALL DIMENSIONS SEE FACADE DRAWINGS.
5. SEE FLOOR PLANS FOR NOTES ARE SHOWN ON DRAWING # A-F-83
6. FOR ALL OTHER LIGHTING SEE ELECTRICAL DRAWINGS & ARCHITECTURAL DETAILS

KEY PLAN

RECEIVED
DEC 8 1983

ROBERTSON, FOWLER & ASSOCIATES P.C.
211 EAST 46th ST., N.Y.C. 10017

NO.	DATE	REVISIONS	NO.	DATE	REVISIONS
	11-21-75				

APPROVED
CHIEF, PLANNING DIVISION
DATE

THE WORLD TRADE CENTER
THE PORT AUTHORITY OF NEW YORK AND NEW JERSEY

WINORU YAMASAKI & ASSOCIATES
MINORU YAMASAKI, ARCHITECT

EMERY ROTH & SONS
RICHARD ROTH, ARCHITECT

SKILLING, HELLE, CHRISTIANSEN, ROBERTSON
STRUCTURAL ENGINEERS

THE PORT AUTHORITY OF NEW YORK AND NEW JERSEY
MECHANICAL, ELECTRICAL, PAVING, UTILITIES, FOUNDATIONS

TITLE: SOUTHEAST PLAZA BUILDING
8TH FLOOR TENANT REFLECTED CEILING PLAN-NORTH

DRAWN		CHECKED	
SCALE	1/8"=1'-0"	DATE	11-15-73
PROJECT NUMBER		SHEET	OF
DRAWING NUMBER	A-F-85		