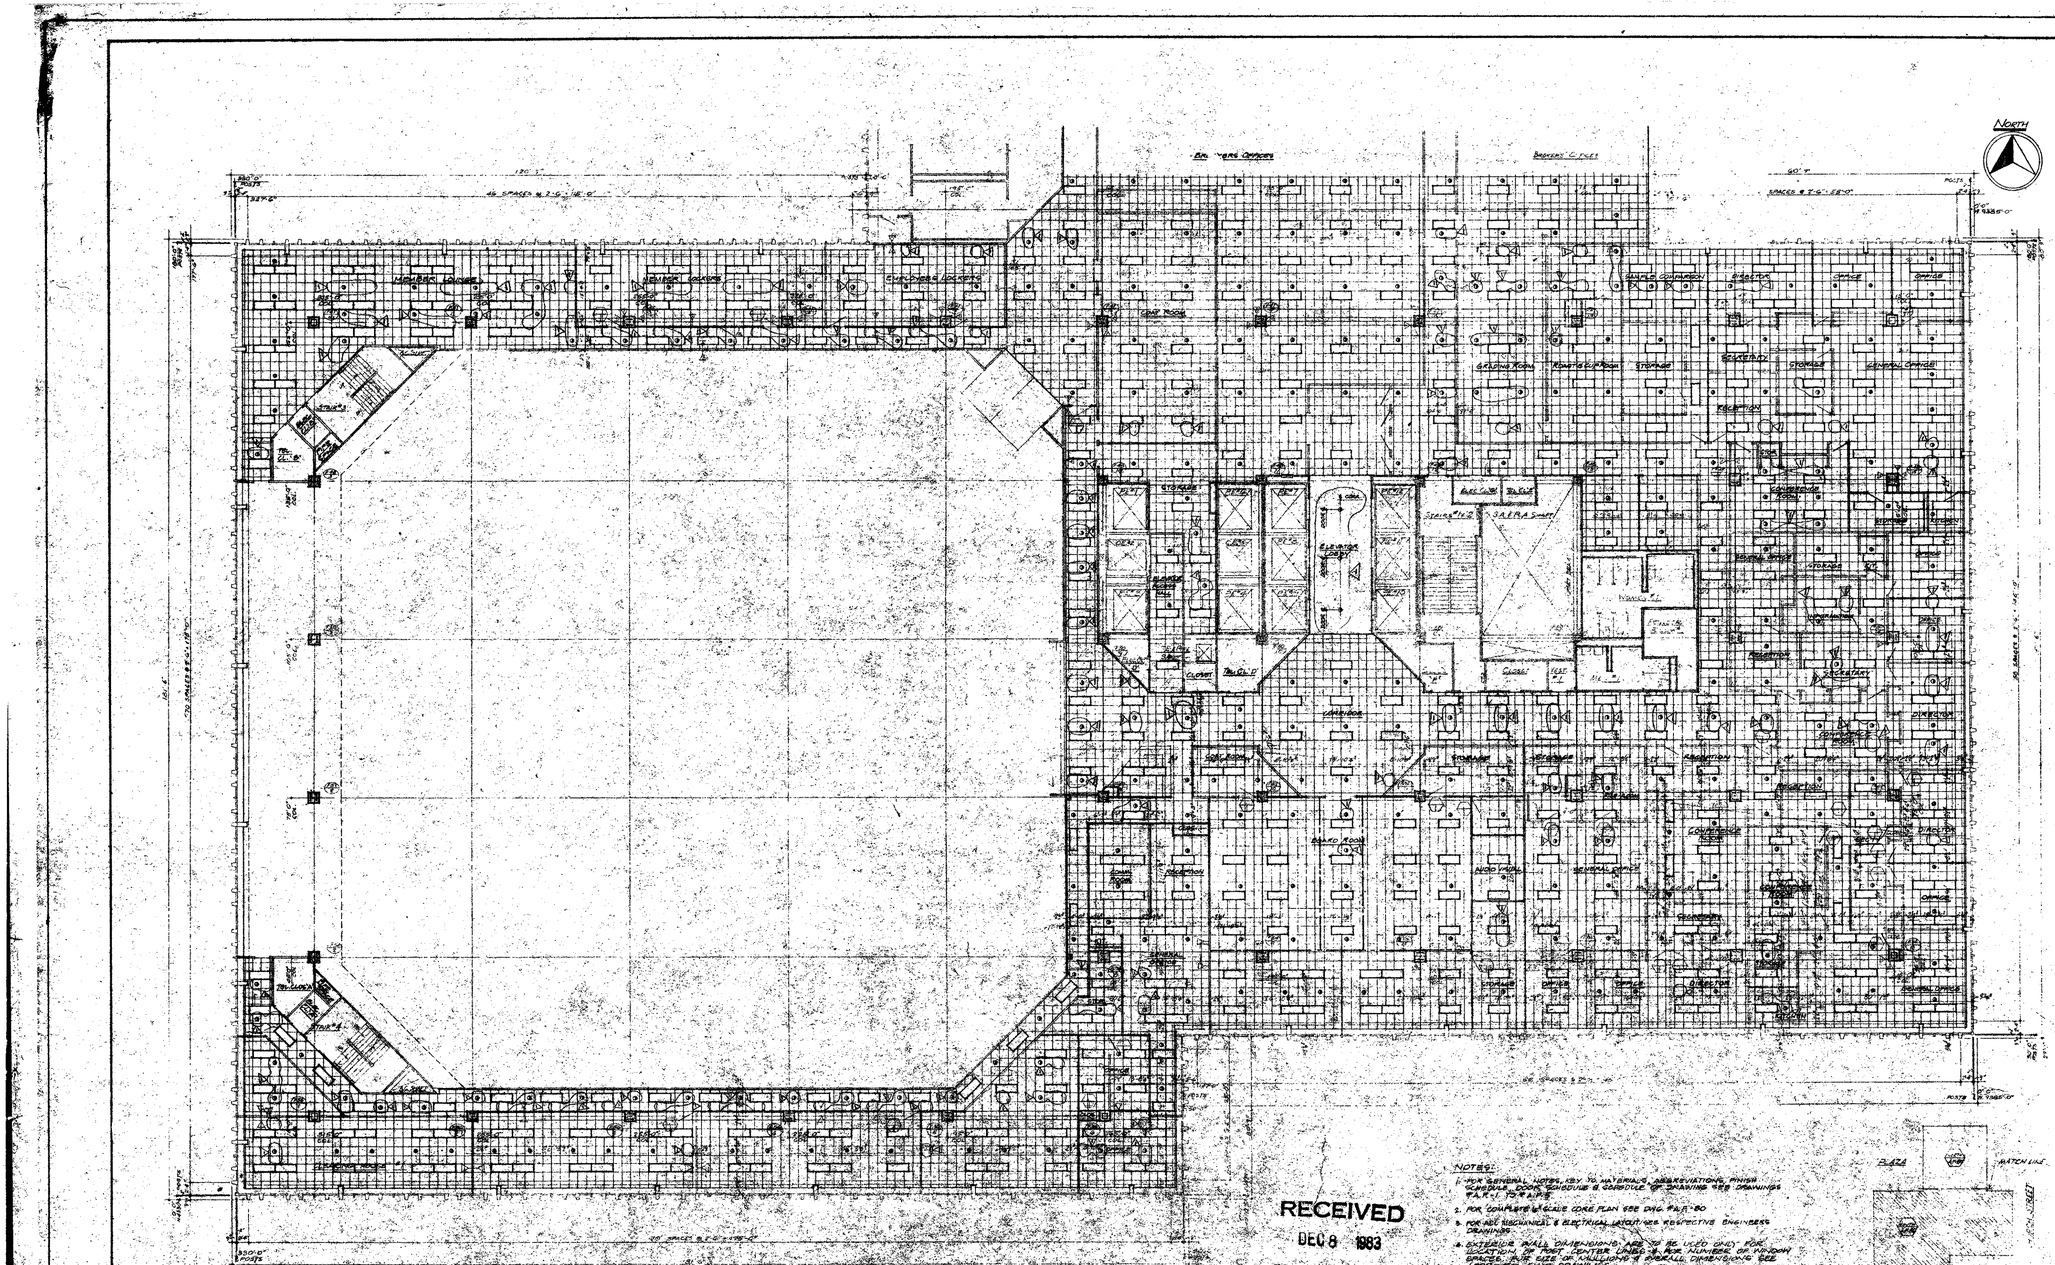


RECEIVED
DEC 8 1983
ROBERTSON, FOWLER & ASSOCIATES P.C.
211 EAST 46th ST., N.Y.C. 10017

NOTES:
1. FOR GENERAL NOTES, KEY TO MATERIALS, ABBREVIATIONS, FINISH SCHEDULE, DOOR SCHEDULE & SYMBOLS OF DRAWING SEE DRAWING A-F-1.10 & A-F-1.15
2. FOR COMPLETE & SCALE CORE PLAN SEE DWG. A-F-1.80
3. FOR ALL MECHANICAL & ELECTRICAL LAYOUTS SEE RESPECTIVE ENGINEERS' DRAWINGS
4. EXTERIOR WALL DIMENSIONS ARE TO BE USED ONLY FOR LOCATION OF FIRST CENTER LINES & FOR NUMBER OF UNIFORM SPACES. FOR SIZE OF INDIVIDUAL & OVERALL DIMENSIONS SEE APPROVED SHOP DRAWINGS.
5. TOILET LIGHTING LAYOUTS ARE SHOWN ON DWG. A-F-8.84 FOR ALL OTHER LIGHTING SEE ELECTRICAL DRAWINGS AND ARCHITECTURAL DETAILS.

11-21-79

NO.	DATE	REVISIONS	NO.	BY	NO.	DATE	REVISIONS	NO.	BY
					1	11/19/80	400 #1		L.J.

APPROVED
CHIEF, PLANNING DIVISION
DATE

THE WORLD TRADE CENTER
THE PORT AUTHORITY OF NEW YORK AND NEW JERSEY

MINORU YAMASAKI & ASSOCIATES
MINORU YAMASAKI, ARCHITECT

SKILLING, HELLE, CHRISTIANSEN, ROBERTSON
STRUCTURAL ENGINEERS

EMERY ROTH & SONS
RICHARD ROTH, ARCHITECT

THE PORT AUTHORITY OF NEW YORK AND NEW JERSEY
MECHANICAL, ELECTRICAL, PLUMBING, UTILITIES, FOUNDATIONS

TITLE: SOUTHEAST PLAZA BUILDING
80th FLOOR TENANT REFLECTED CEILING PLAN - SOUTH

DRAWN	CHECKED
SCALE 8"=1'-0"	DATE 11-15-73
PROJECT NUMBER	SHEET OF
DRAWING NUMBER	A-F-86