

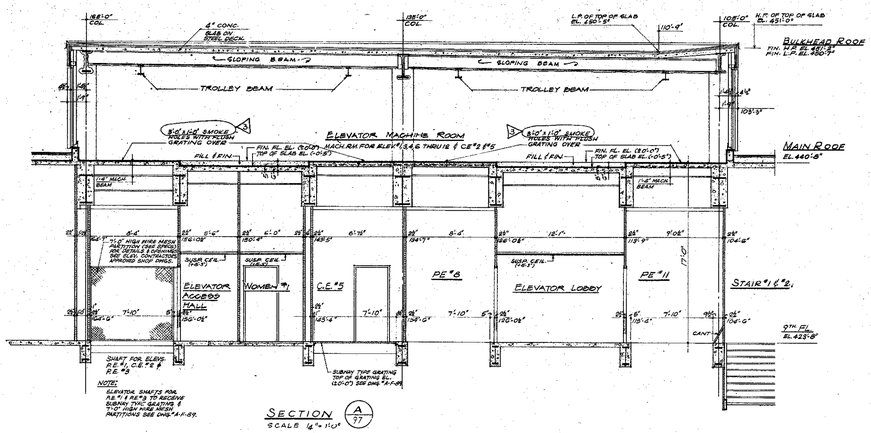


SECTION A/97
SCALE 1/4"=1'-0"

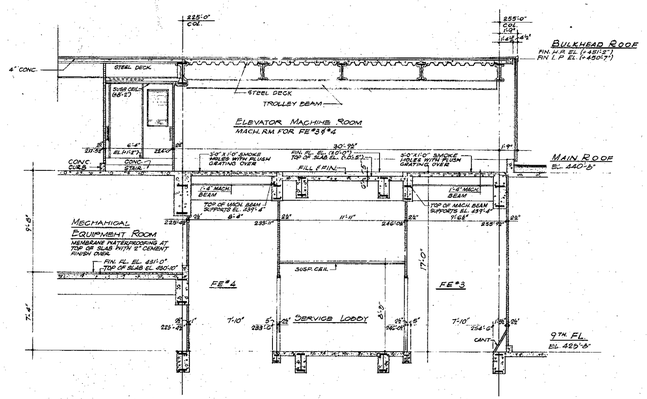

SECTION B/97
SCALE 1/4"=1'-0"

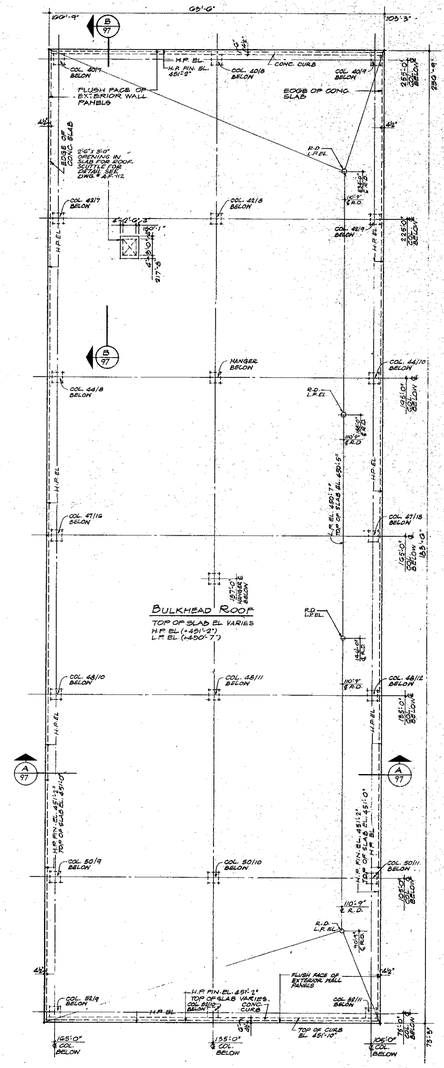

BULKHEAD ROOF PLAN
SCALE 1/8"=1'-0"

NORTH

NOTES:
1. FOR GENERAL NOTES, KEY TO MATERIALS, FINISH SCHEDULE, DOOR SCHEDULE & SCHEDULE OF DRAWINGS SEE DRAWING A-F-1 TO A-F-5.
2. ALL ELEVATIONS GIVEN THUS (± 0'-0") ARE TAKEN IN RELATION TO TOP OF SLAB.

CONSTRUCTION DRAWINGS date 11-21-73

NO.	DATE	SUB. NO.	BY
REVISIONS			
△	10-17-75	F-13	L.J.
△	4-29-76	F-1	L.J.
△	7-15-76	REV'N	L.H.

APPROVED
CHIEF, PLANNING DIVISION
DATE

THE WORLD TRADE CENTER

THE PORT AUTHORITY OF NEW YORK AND NEW JERSEY

MINORU YAMASAKI & ASSOCIATES
MINORU YAMASAKI, ARCHITECT

EMERY ROTH & SONS
RICHARD ROTH, ARCHITECT

SKILLING, HELLE, CHRISTIANSEN, ROBERTSON
STRUCTURAL ENGINEERS

THE PORT AUTHORITY OF NEW YORK AND NEW JERSEY
MECHANICAL, ELECTRICAL, PAVING, UTILITIES, FOUNDATIONS

TITLE: SOUTH 1ST PLAZA BLDG.
BULKHEAD ROOF PLAN & SECTIONS

DRAWN		CHECKED	
SCALE	AS NOTED	DATE	11-15-73
PROJECT NUMBER		SHEET	OF
DRAWING NUMBER	A-F-97		