
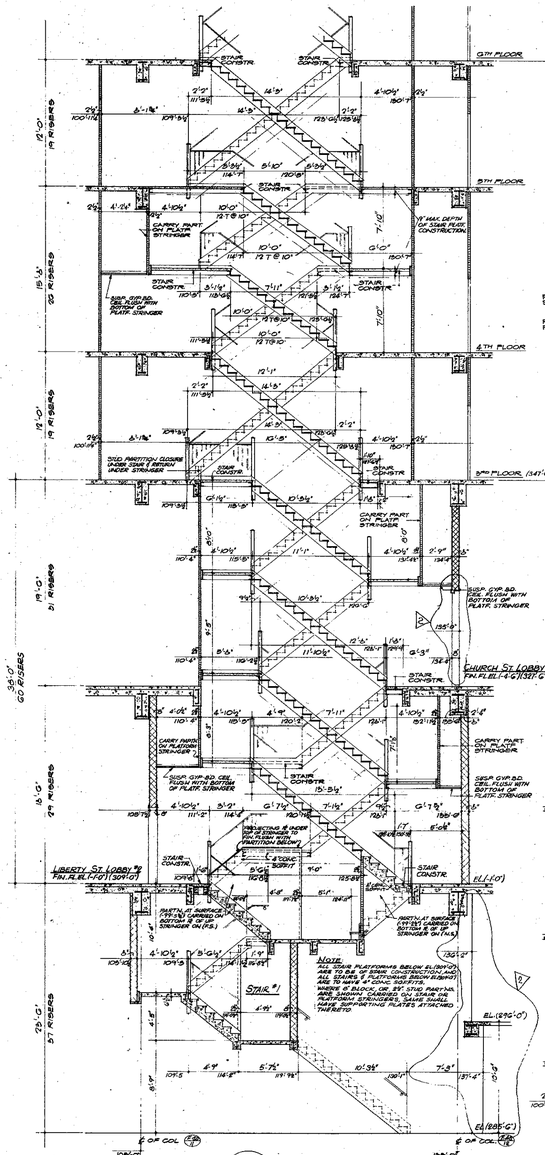


A 98

SECTIONS THRU STAIRS #1 & #2

SCALE: 1/8" = 1'-0"

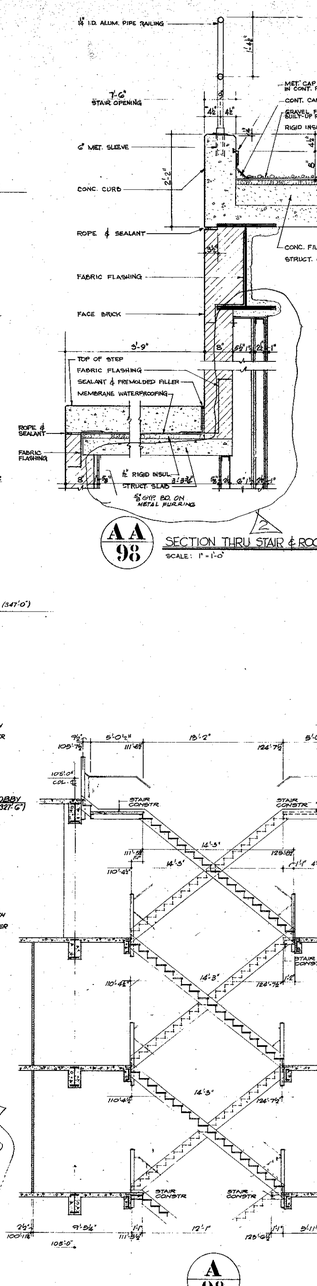

A 98

AA 98


SECTION THRU STAIR & ROOF

SCALE: 1" = 1'-0"

BB 98

SECTION THRU PLATFORM & STAIR


SCALE: 1" = 1'-0"

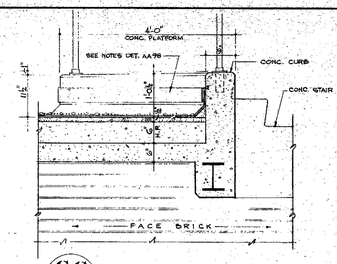

CC 98

SECT. THRU CURB @ ROOF STAIR WELL

SCALE: 1" = 1'-0"

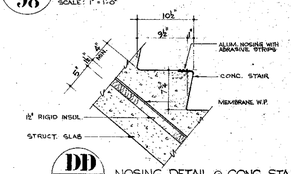


DD 98

NOSING DETAIL @ CONC. STAIR

SCALE: 12" = 1'-0"

NOTES

1. FOR GENERAL NOTES, KEY TO MATERIALS, ABBREVIATIONS AND SYMBOLS SEE GENERAL NOTES, SCHEDULES OR DRAWINGS BEGINNING WITH NO. 1/98.
2. ALL ELEVATIONS INDICATED THUS (12'-0") ARE TAKEN IN RELATION TO FINISH FLOOR.
3. FOR ALL MECHANICAL & ELECTRICAL LAYOUTS SEE RESPECTIVE ENGINEERS DRAWINGS.
4. FOR TYPICAL STAIR DETAILS & SECTIONS SEE DWG # AR-100.
5. FINISH FLOOR ELEVATION AND TOP OF SLAB ELEVATION ARE (0'-0") UNLESS OTHERWISE SHOWN OR NOTED.
6. WHERE NO SUSPENDED CEILINGS ARE CALLED FOR, SUCH AS H.V.C. DUCTS, STAIR PASSAGES, ETC. BOTTOM ELEVATION OF CONC. PLANK AND DUCT WORK SHALL BE MAINTAINED AT 7'-6" TO PROVIDE FOR FUTURE CEILING INSTALLATION AND CLEARANCE OF FULL HEIGHT DOORS
7. ALL PARTITIONS SHOWN UNMATCHED ARE NOT INCLUDED IN THIS CONTRACT

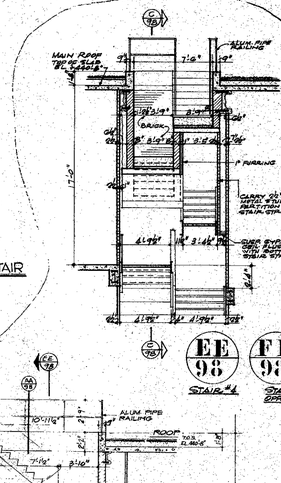


EE 98

STAIR #4

FF 98


STAIR #3 OPP. HAND

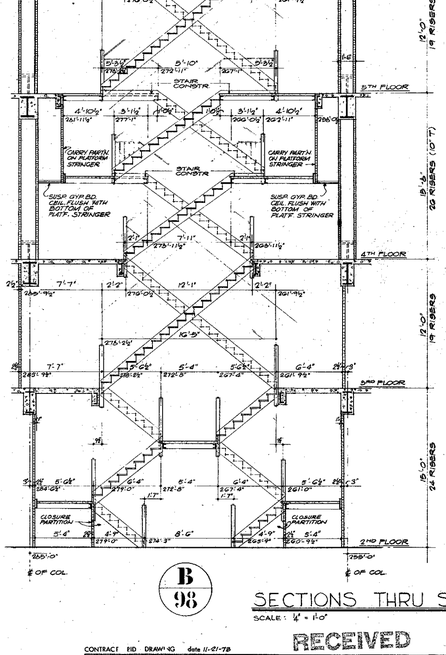

B 98

SECTIONS THRU STAIRS #3 & #4

SCALE: 1/8" = 1'-0"

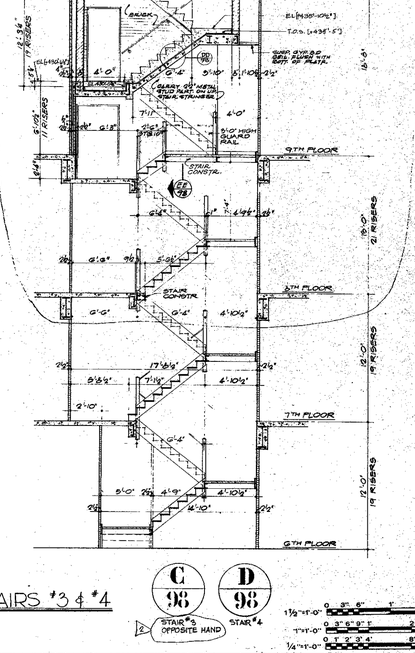

C 98

STAIR #3 OPPOSITE HAND

D 98

STAIR #4

1/8"=1'-0" 0 3" 6" 9" 1' 2' 3'

1"=1'-0" 0 1' 2' 3' 4' 8' 12'

1/4"=1'-0"

CONTRACT NO. DRAWING date 11-21-75

NO.	DATE	REVISIONS	BUL. NO.	BY
1	10-17-76	F-8		L.J.
2	7-17-76	10-41		L.J.

RECEIVED

OCT 23 1975

SKILLING-HELLE CHRISTIANSEN-ROBERTSON

APPROVED

CHIEF, PLANNING DIVISION

DATE

THE WORLD TRADE CENTER

THE PORT AUTHORITY OF NEW YORK AND NEW JERSEY

MINORU YAMASAKI & ASSOCIATES
MINORU YAMASAKI, ARCHITECT

EMERY ROTH & SONS
RICHARD ROTH, ARCHITECT

SKILLING, HELLE, CHRISTIANSEN, ROBERTSON
STRUCTURAL ENGINEERS

THE PORT AUTHORITY OF NEW YORK AND NEW JERSEY
MECHANICAL, ELECTRICAL, PAVING, UTILITIES, FOUNDATIONS

TITLE: SOUTHEAST PLAZA BLDG. STAIR SECTION STAIRS 1&2-3&4

DRAWN		CHECKED	
SCALE	AS NOTED	DATE	11-15-73
PROJECT NUMBER		SHEET	OF
DRAWING NUMBER	A-F-98		