

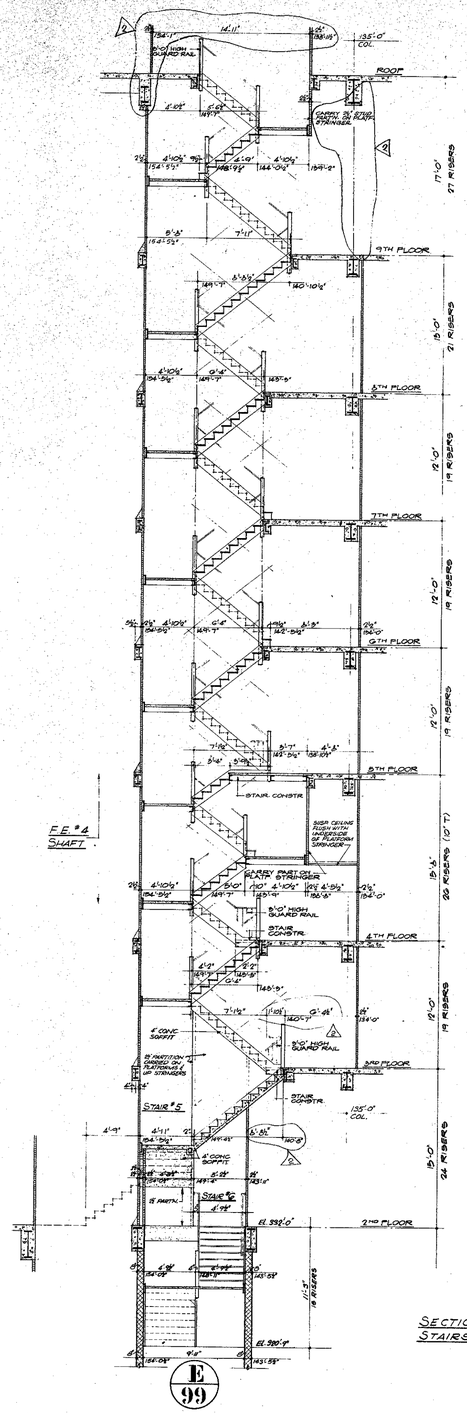


E/99

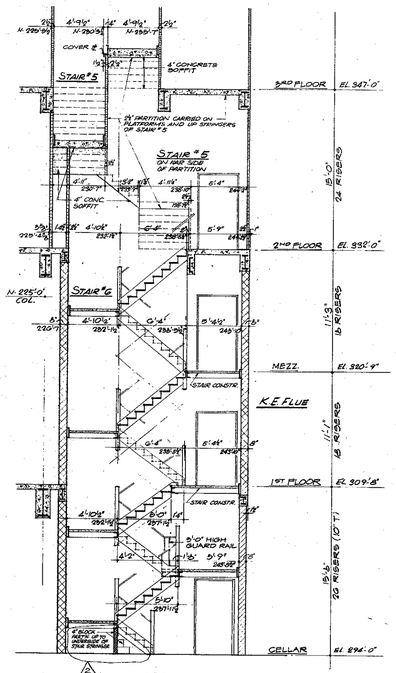


F/99

SECTIONS THRU STAIRS #5&6

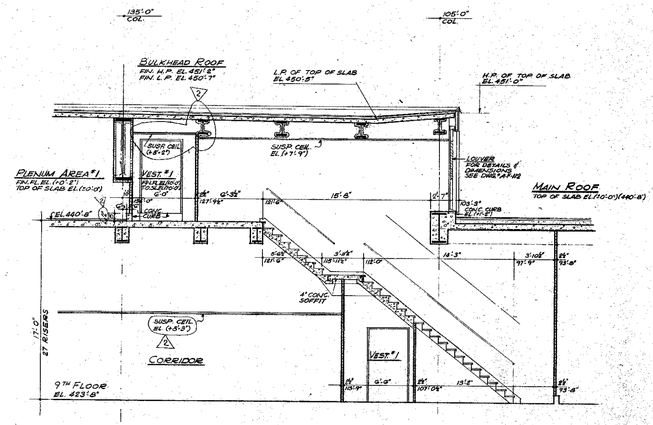

SECTION G/99 THRU STAIR #1 FROM 9TH FL. TO BULKHEAD

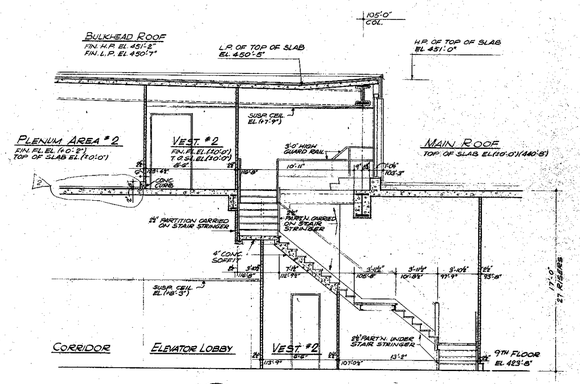

SECTION H/99 THRU STAIR #2 FROM 9TH FL. TO BULKHEAD

NOTES:

1. FOR GENERAL NOTES, KEY TO MATERIALS, ABBREVIATIONS, FINISH SCHEDULE, DOOR SCHEDULE AND SCHEDULE OF DRAWINGS SEE DWG # A-F-1 TO A-F-5.
2. ALL ELEVATIONS INDICATED THUS (1'-0") ARE TAKEN IN RELATION TO FINISH FLOOR.
3. FOR ALL MECHANICAL & ELECTRICAL LAYOUTS SEE RESPECTIVE ENGINEERS DRAWINGS.
4. FOR TYPICAL STAIR DETAILS SEE DWG # A-F-100
5. FINISH FLOOR ELEVATION AND TOP OF SLAB ELEVATION ARE (-0'-0") (UNLESS OTHERWISE SHOWN OR NOTED)
6. WHERE NO SUPERIMPOSED LOADING ARE CALLED FOR SUCH AS IN CLOSETS STAIR PLATFORMS ETC. A SECTION ELEVATION OF ALL PIPING AND DUCT WORK SHALL BE SUBMITTED AT SHOP DRAWING STAGE FOR FUTURE CEILING INSTALLATION AND CLEARANCE OF FULL HEIGHT DOORS.

RECEIVED
OCT 23 1975
SKILLING - HELLE
CHRISTIANSEN - ROBERTSON
230 PARK AVE. N.Y.C.

1/4"-1'-0" 0 1' 2' 3' 4' 8' 12'

CONTRACT 8ED DRAWING date 11-21-75

NO.	DATE	REVISIONS	BY
2	10-17-75	F.I.S.	L.J.
1	7-17-74	REVISED	L.J.

NO.	DATE	REVISIONS	BY

APPROVED
CHIEF, PLANNING DIVISION
DATE

THE WORLD TRADE CENTER
THE PORT AUTHORITY OF NEW YORK AND NEW JERSEY

MINORU YAMASAKI & ASSOCIATES
MINORU YAMASAKI, ARCHITECT

SKILLING, HELLE, CHRISTIANSEN, ROBERTSON
STRUCTURAL ENGINEERS

EMERY ROTH & SONS
RICHARD ROTH, ARCHITECT

THE PORT AUTHORITY OF NEW YORK AND NEW JERSEY
MECHANICAL, ELECTRICAL, PAVING, UTILITIES, FOUNDATIONS

TITLE: SOUTHEAST PLAZA BLDG
STAIR SECTION
STAIRS 5&6 - 162

DRAWN		CHECKED	
SCALE	4"=1'-0"	DATE	11-15-73
PROJECT NUMBER		SHEET	OF
DRAWING NUMBER	A-F-99		