

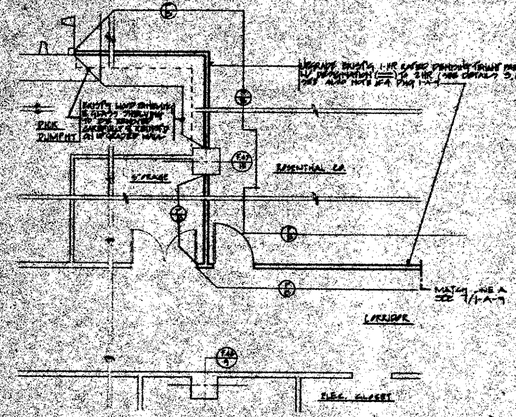



1 PART CONSTRUCTION/DEMOLITION/FINISH PLAN (7TH FLOOR)
SCALE: 1/8" = 1'-0"

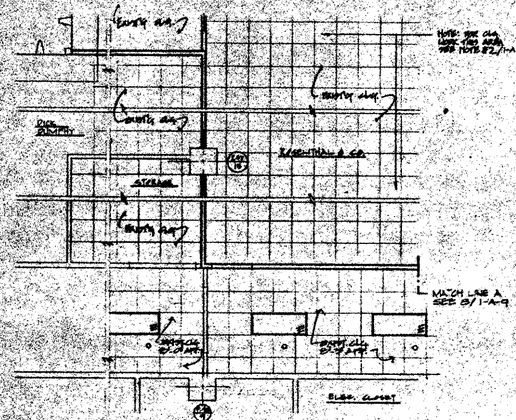


2 PART REFLECTED CEILING PLAN (7TH FLOOR)
SCALE: 1/8" = 1'-0"

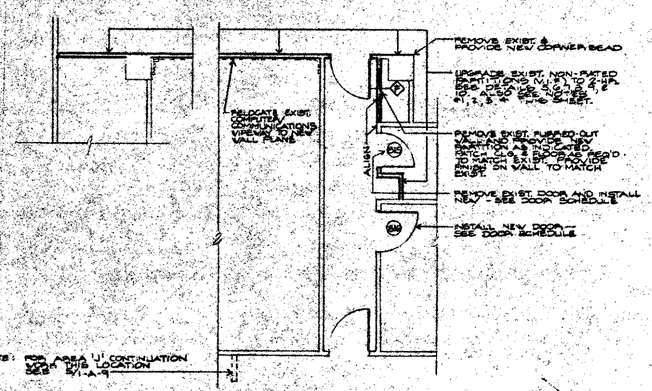


10 PART CONSTRUCTION/DEMOLITION PLAN
SCALE: 1/4" = 1'-0"

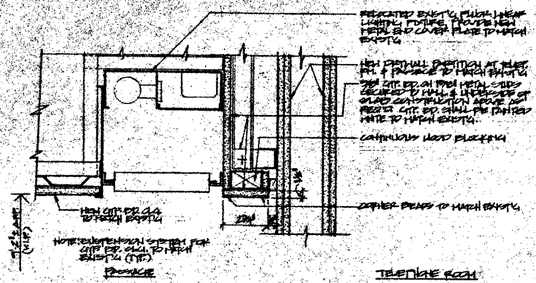


3 DETAIL @ RELOCATED LIGHT TRAKH SEE "3/1-A-12"
SCALE: 3/4" = 1'-0"

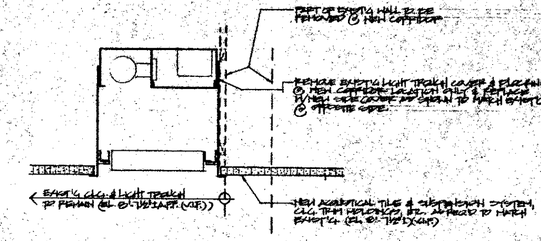


4 LIGHT TRAKH DETAIL @ NEW CORRIDOR SEE "3/1-A-12"
SCALE: 3/4" = 1'-0"

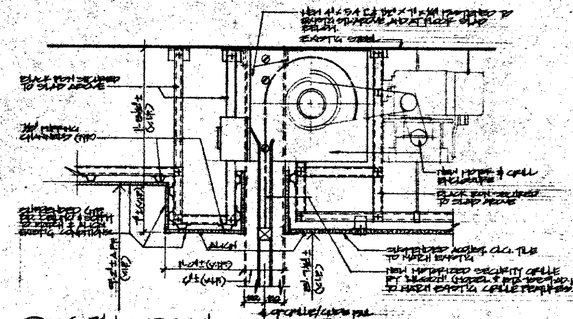


5 GRILLE DETAIL AT HEAD SEE "3/1-A-12"
SCALE: 1½" = 1'-0"

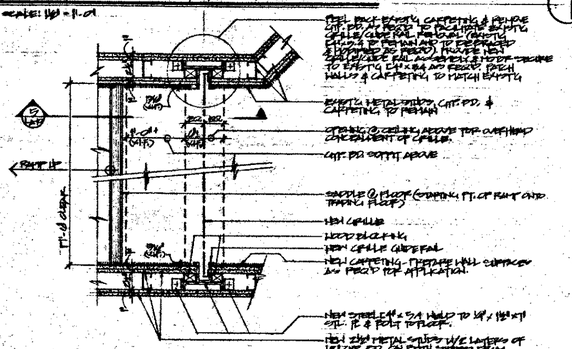

6 GRILLE/GUIDE RAIL DETAIL @ JAMBS SEE "3/1-A-12" & "3/1-A-12"
SCALE: 1½" = 1'-0"

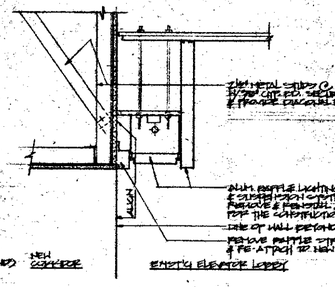

7 LIGHTING DETAIL @ NEW ELEV. LOBBY CORRIDOR SEE "3/1-A-12"
SCALE: 1½" = 1'-0"

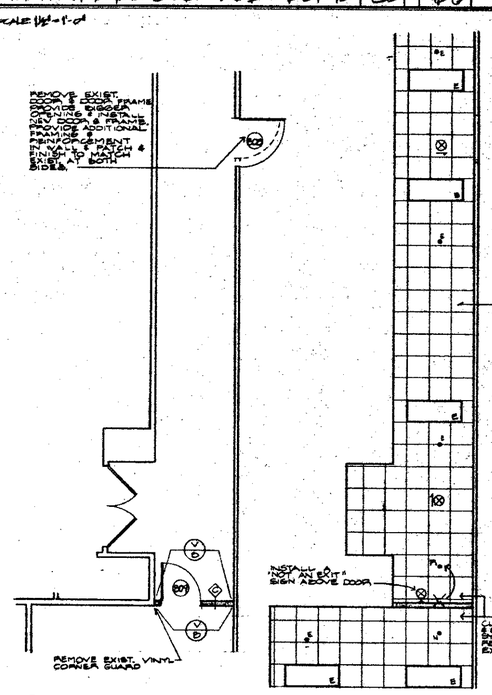

8 PART CONSTR'N PLAN
SCALE: 1/4" = 1'-0"

9 REFLECTED CEILING PLAN
SCALE: 1/4" = 1'-0"

GENERAL NOTE: (TYPICAL AT ALL 2-HR UPGRADED EXISTING PARTITIONS ON 7TH & 8TH FLOORS.) G.C. SHALL VERIFY IF EXISTING DOORS' FIRERATINGS ARE 1½-HR OR '3' LABEL BEFORE FURNISHING BID AND SHALL INCLUDE IN HIS BID ANY DOORS AND/OR FRAMES TO BE REPLACED.

NOTE #1: REMOVE EXISTING VINYL BASE AND ANY WALL-MTD OR RECESSED EQUIPMENT, FURNISHINGS, AND ACCESSORIES (E.G., LOW OFFICE SCREENS, CLOCKS, ETC.) FROM BOTH SIDES OF EXISTING FULL HEIGHT PARTITION (V.I.F.) WITH DESIGNATION (NUMBER). UPGRADE PARTITION TO 2-HR FIRERATING BY PROVIDING (NUMBER) NEW ½" LAYER OF GYP. BD. (FIRECODE 'C') TO EACH SIDE FOR FULL HEIGHT OF PARTITION. PROVIDE ANY ADDITIONAL FIRERATED GYP. BD. MITERED WHERE PRESENTLY MITERING. CUT BACK EXISTING CARPETING AND PADDING TO NEW WALL PLANES. PROVIDE NEW TACKLESS. CUT BACK AND REMOVE OTHER MATERIALS AS REQUIRED (E.G. V.A.T., MOLDINGS, ETC.).

NOTE #2: ON NEW WALLPLANES PROVIDE NEW BASE AND WALL FINISHES TO MATCH EXISTING. RELOCATE AND RECORE ALL TEMPORARILY REMOVED ACCESSORIES, EQUIPMENT, AND FURNISHINGS TO NEW WALL PLANES.

NOTE #3: ALL EXISTING WALL MOUNTED SWITCHES, OUTLETS, WALL FIXTURES, ETC. AFFECTED BY CONSTRUCTION SHALL BE RELOCATED OR EXTENDED TO NEW WALL PLANES (SEE ELECTRICAL DRAWINGS AND ALSO MECHANICAL, PLUMBING AND SPRINKLER DRAWINGS FOR OTHER WORK IN THIS AREA.) AS REQUIRED TO MATCH INITIAL EXISTING CONDITIONS. CONTRACTOR SHALL CONDUCT A THOROUGH SURVEY OF EXISTING CONDITIONS BEFORE SUBMITTING BID AND INCLUDE ALL DESCRIBED WORK IN HIS BID.

NOTE #4: REMOVE EXISTING CEILING, CEILING SUSPENSION SYSTEM, LIGHTS, ETC. AS REQUIRED TO ALLOW FOR 2-HR UPGRADING CONSTRUCTION WORK. PROVIDE NEW CEILING, MOLDING, AND SUSPENSION SYSTEM TO MATCH EXISTING FOR PORTIONS REMOVED.

date	REVISIONS	
2/21/84	SUBMITTED TO PORT AUTHORITY FOR REVIEW	
3/7/84	REVISED TO COMPLY WITH AREA OF REFUGE CONCEPT AND F.A. COMMENTS	⚠
4/9/84	SUBMITTED TO PORT AUTHORITY FOR REVIEW AND GENERAL NOTES ONLY	⚠
11/16/84	SUBMITTED TO F.A. FOR REVIEW	

CEC
COMMODITIES EXCHANGE CENTER, INC.
FOUR WORLD TRADE CENTER
NEW YORK, NEW YORK 10048

EGRESS UPGRADE
PHASE 1
AREA E,J & F

dwg. title:
7TH & 8TH FLOOR
PART PLANS

SOMMERNORE BRIGNATI & MAZZOTTA, P.C. ARCHITECTS
370 SEVENTH AVENUE NEW YORK, NEW YORK 10001 (212) 695 8800

project 1930
scale AS NOTED
date 2/21/84
dwg no. 1-A-10