
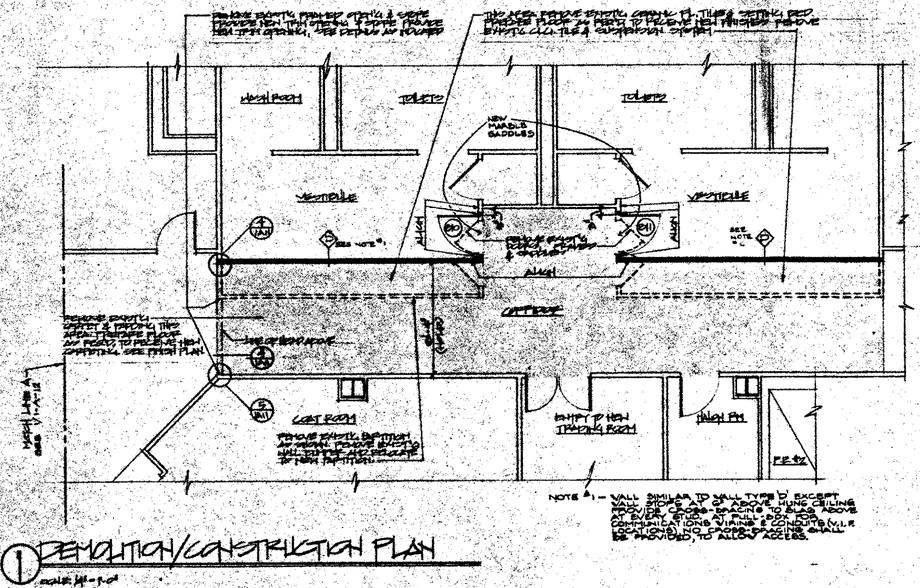


NOTE #1 – WALL SIMILAR TO WALL TYPE 'D' EXCEPT WALL STOPS 6" ABOVE HUNG CEILING AND IS CONSTRUCTED TO ALSO ABOVE AT EVERY SECOND STUD FROM CONTROL AT JOINS VIRGINIA & CONDUITS WILL BE PROVIDED, TO ALLOW ACCESS.


① DEMOLITION/CONSTRUCTION PLAN

scale: 1/4" = 1'-0"

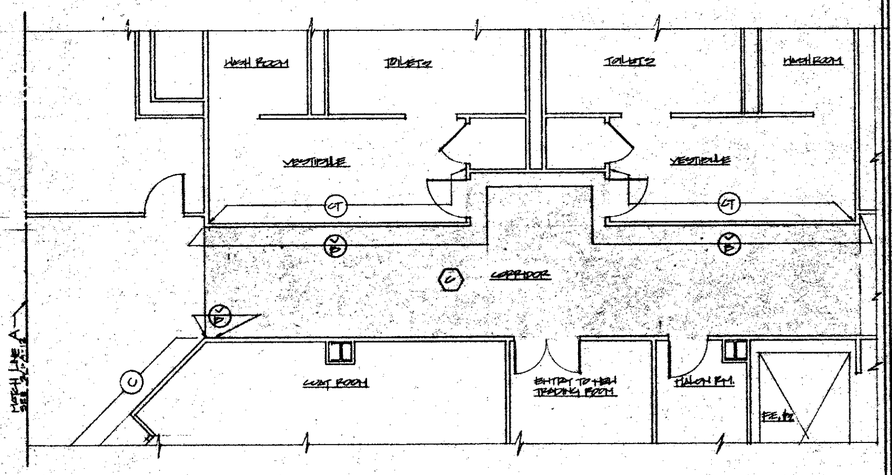

② FINISH PLAN


scale: 1/4" = 1'-0"

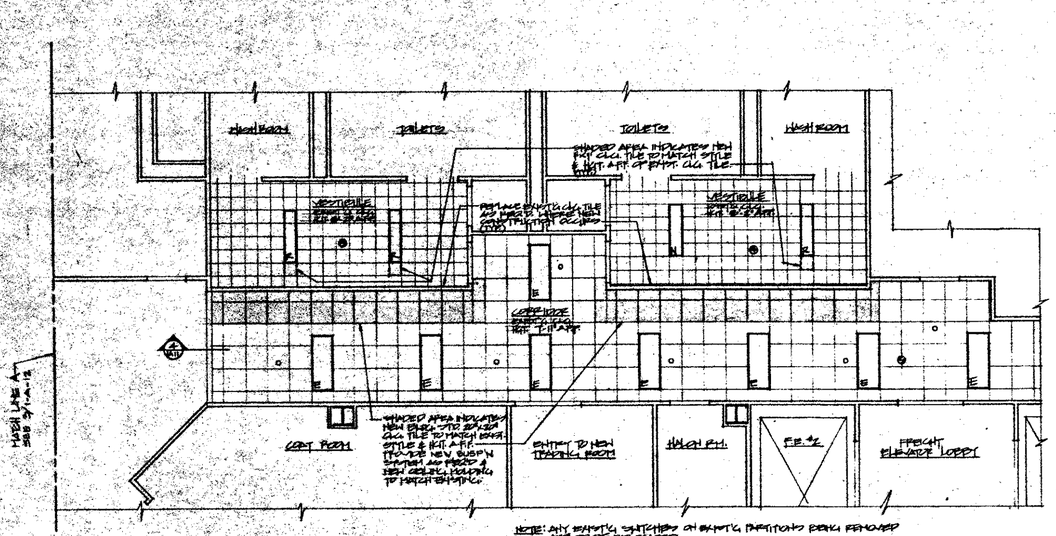

NOTE: ANY EXISTING SWITCHES OR EXISTING PARTITIONS REMOVED ARE TO BE RELOCATED.

③ REFLECTED CEILING PLAN

scale: 1/4" = 1'-0"

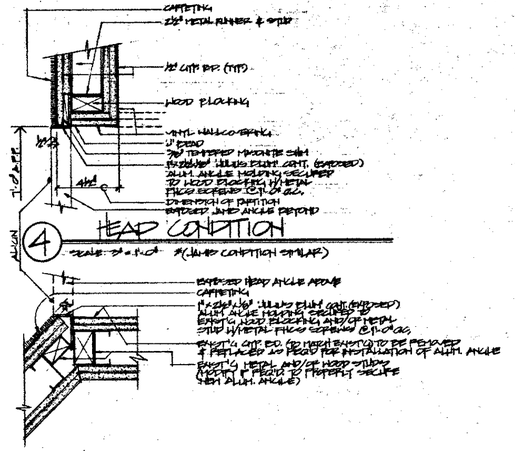

④ HEAD CONDITION

scale: 3" = 1'-0" *(JAMB CONDITION SIMILAR)

⑤ JAMB CONDITION

scale: 3" = 1'-0" *(OPPOSITE JAMB CONDITION IS SIMILAR TO HEAD CONDITION ABOVE)

date	REVISIONS	no.
4/7/04	SUBMITTED TO PORT AUTHORITY FOR REVIEW (AREA OF REFUGE CONCEPT)	
10/8/04	SUBMITTED TO PORT AUTHORITY FOR REVIEW & GENERAL REVISIONS	1
11/9/04	SUBMITTED TO P.A. FOR REVIEW	

CEC
COMMODITIES EXCHANGE CENTER, INC.
FOUR WORLD TRADE CENTER
NEW YORK, NEW YORK 10048

EGRESS UPGRADE

PHASE 1 AREA K

dwg. title:
6TH FLOOR
DEMO/CONSTRUCTION PLAN
REFLECTED CEILING PLAN
FINISH PLAN
DETAILS

SOSNOWSKI BRIGNATI & MAZZOTTA, P.C. ARCHITECTS
370 SEVENTH AVENUE NEW YORK, NEW YORK 10001 (212) 868 8900

project 1930
scale AS NOTED
date 9/7/04

dwg no. 1-A-11