

no.	REVISIONS
5/1/84	SUBMITTED TO PORT AUTHORITY FOR REVIEW (AREA OF SERVICE CORRECTED)
7/9/84	SUBMITTED TO PORT AUTHORITY FOR REVIEW AND SEND-OUT FOR BIDS
11/8/84	SUBMITTED TO P.A. FOR PREVIEW

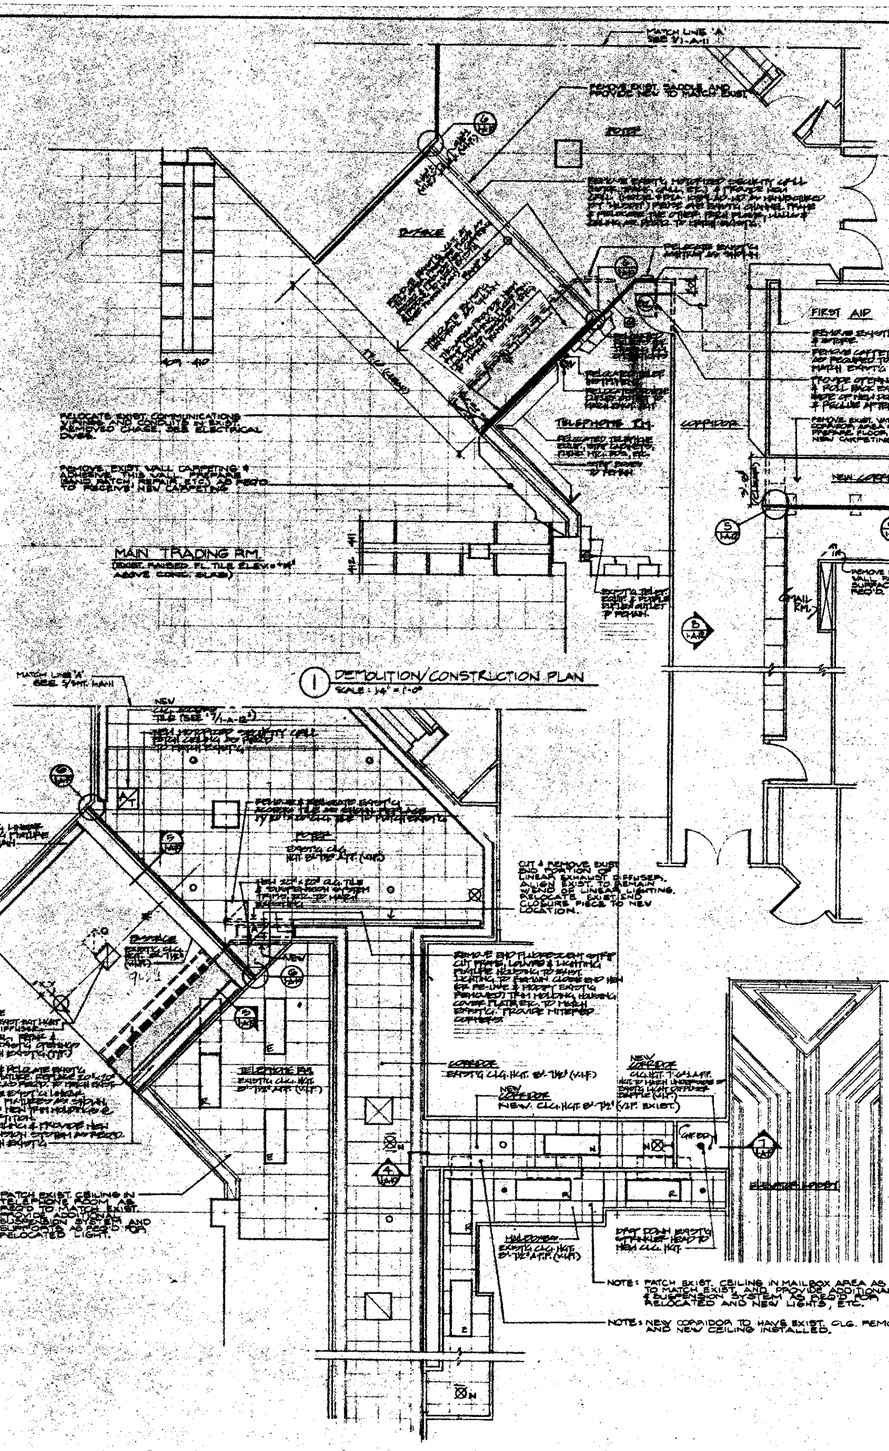


1 DEMOLITION/CONSTRUCTION PLAN
SCALE: 1/4" = 1'-0"

3 REFLECTED CEILING PLAN
SCALE: 1/4" = 1'-0"

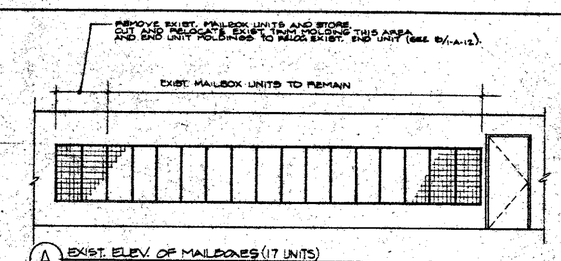


A EXIST. ELEV. OF MAILBOXES (17 UNITS)
SCALE: 1/4" = 1'-0"

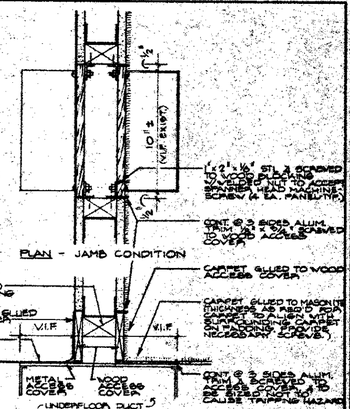


PLAN - JAMB CONDITION

SECTION - BASE CONDITION

6 TYP. UNDERFLOOR-CELL ACCESS @ NEW PARTITION
SCALE: 3" = 1'-0"

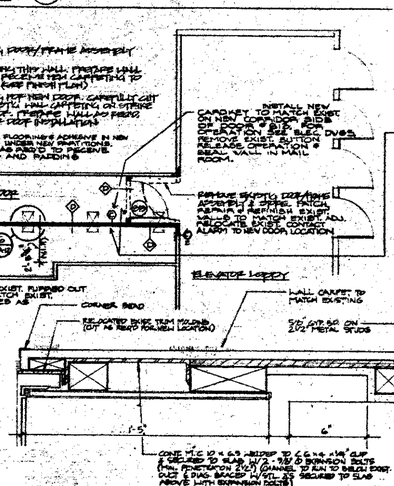

5 DETAIL
SCALE: 3" = 1'-0"

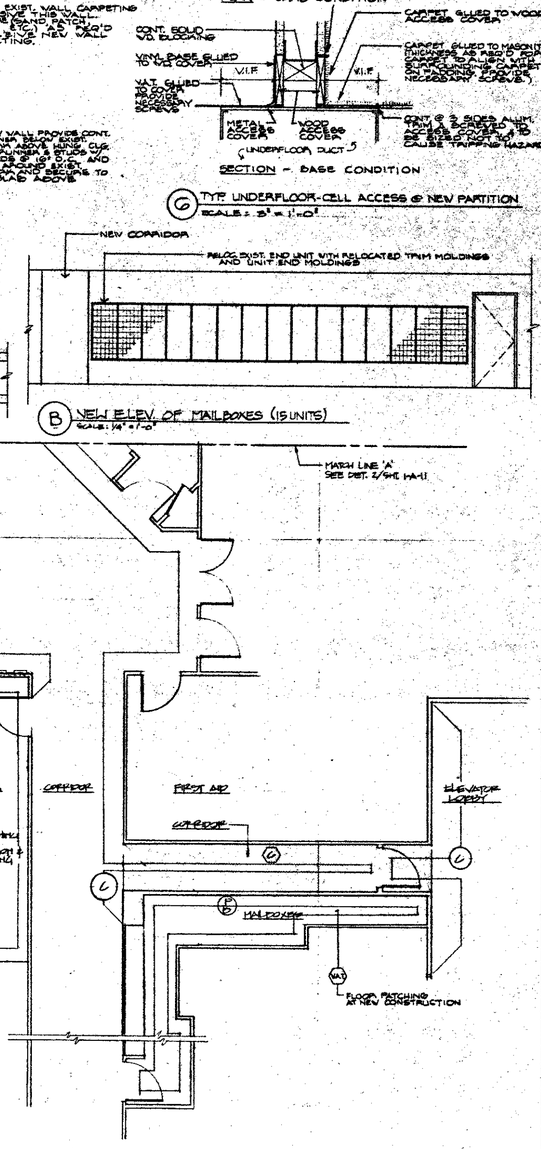

B NEW ELEV. OF MAILBOXES (15 UNITS)
SCALE: 1/4" = 1'-0"

2 FINISH PLAN
SCALE: 1/4" = 1'-0"

7 CEILING ACCESS TILE
3" = 1'-0"

CEC
COMMODITIES EXCHANGE CENTER, INC.
FOUR WORLD TRADE CENTER
NEW YORK, NEW YORK 10048

EGRESS UPGRADE

PHASE 1 AREA L,M

dwg. titles:
DEMO/CONSTRUCTION PLAN
REFLECTED CEIL. PLAN
FINISH PLAN
DETAILS

SOMMER/NORRIS BRIGNATI & MAZZEOTTA, P.C. ARCHITECTS
270 SEVENTH AVENUE NEW YORK, NEW YORK 10001 (212) 989-8900

project 1930
scale AS NOTED
date 9/7/84

dwg no. 1-A-12