

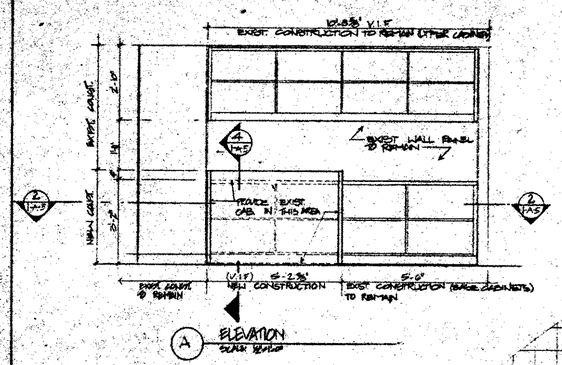



A ELEVATION
SCALE: 3/4"=1'-0"

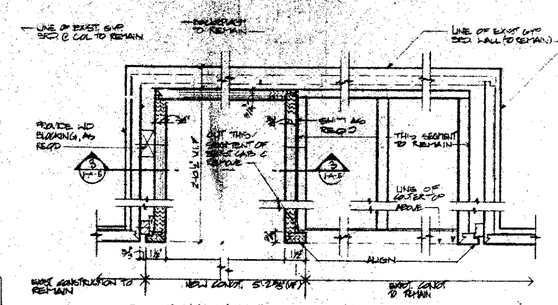


2 PLAN OF NEW CONDITIONS
SCALE: 3/4"=1'-0"

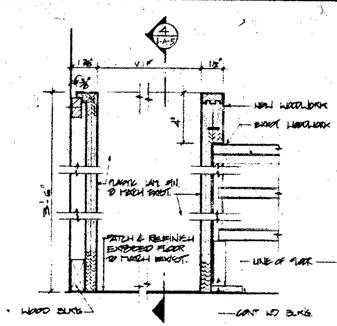

3 SECTION
SCALE: 3"=1'-0"

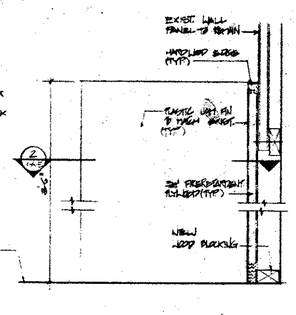

4 SECTION / ELEVATION
SCALE: 3"=1'-0"

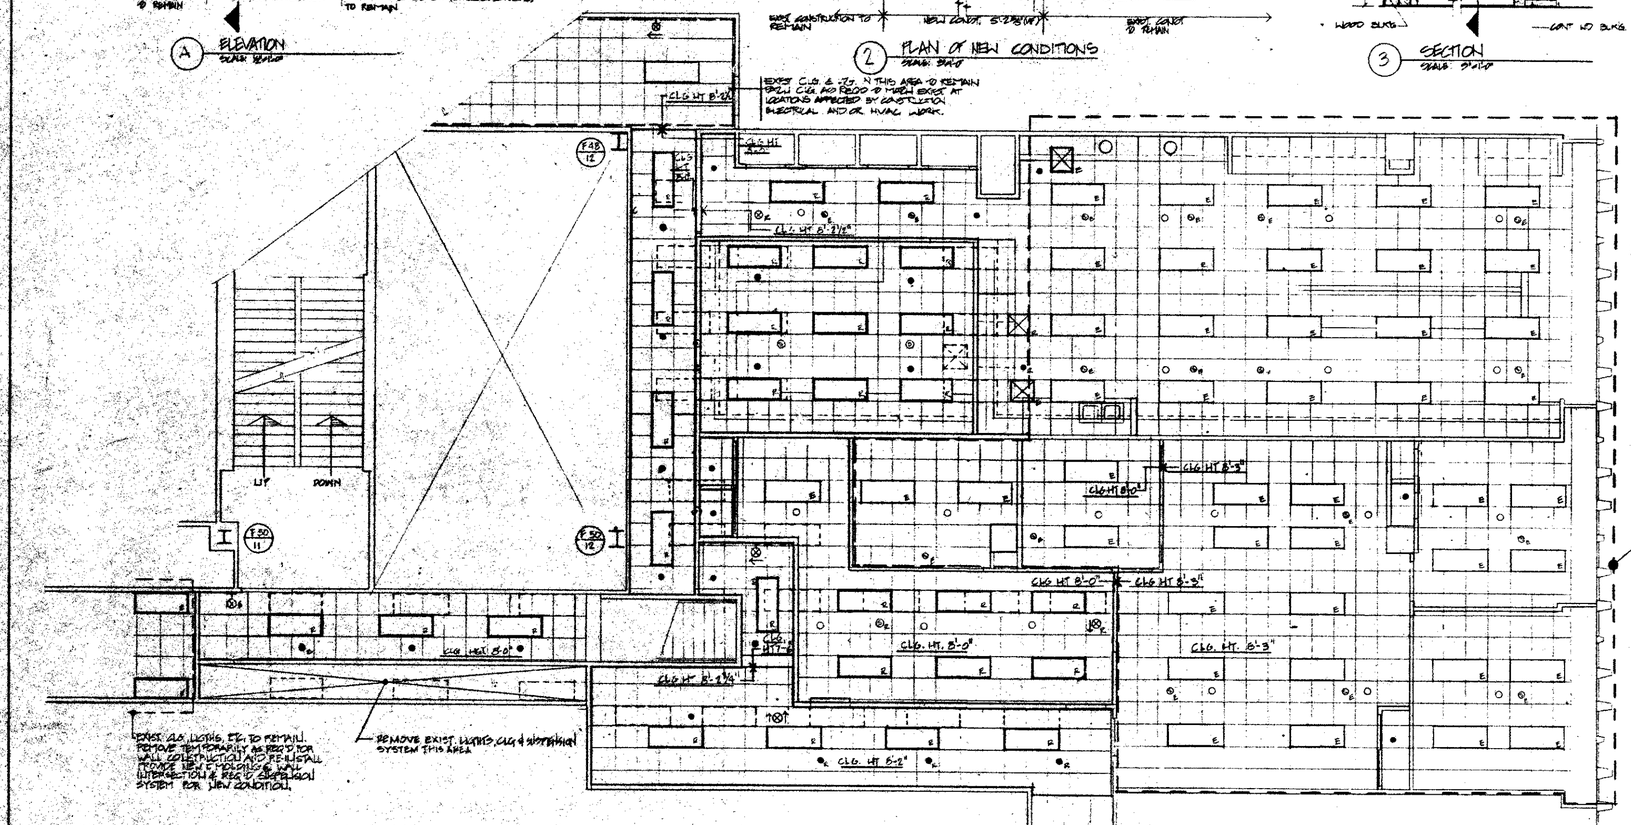

1 REFLECTED CEILING PLAN
SCALE: 1/4"=1'-0"

CEILING NOTES

1. PROVIDE CONTINUOUS EXPOSED T MOLDINGS AT ALL CEILING/WALL INTERSECTIONS.
2. ALL CEILING WORK TO CONFORM TO PORT AUTHORITY STANDARDS.
3. FURNISH & INSTALL NEW CLG. ACCESS TILES IN MARKED AREAS @ ALL VOLUME DAMPERS & CONTROLS LOCATED ABOVE THE CLG. (SEE H.V.A.C. PLAN). ACCESS TILES SHALL BE IDENTIFIED W/ ACCESS TILE TABS.
4. ALL NEW LIGHT FIXTURES TO BE 3 LAMP.

CABINET NOTES

1. SEE CABINET NOTES 1 & 2 ON DWG I-A-6
2. PLASTIC LAMINATE OF NEW CABINET CONSTRUCTION TO MATCH EXIST. CASEWORK CONSTRUCTION UNLESS OTHERWISE NOTED.

LEGEND

- FLUORESCENT LIGHT FIXTURE 2'0"x5'0" (FA. BLDG STD) WITH IDENTIFICATION FOR "EXISTING TO REMAIN"-(E), "EXISTING RELOCATED"(E) AND "NEW" (N).
- NEW 2'0"x2'0" CAKESHELF SPLINE ACOUSTICAL TILE CEILING (FA. BLDG STANDARD) UNLESS OTHERWISE NOTED
- NEW GYPSUM BOARD CLG.
- EXIST. SPRINKLER HEAD TO REMAIN
- NEW SPRINKLER HEAD (K INDICATES RELOCATED)
- EXIT LIGHT (→ INDICATES DIRECTION OF EXIT SIGN)
- SPEAKER.

date	REVISIONS	no.
1/18/84	SUBMITTED TO PORT AUTHORITY FOR REVIEW	
1/31/84	REVISED TO COMPLY WITH P.A. COMMENTS	△
10/6/84	SUBMITTED TO PORT AUTHORITY FOR REVIEW	
1/6/84	SUBMITTED TO P.A. FOR REVIEW	

CEC
COMMODITIES EXCHANGE CENTER, INC.
FOUR WORLD TRADE CENTER
NEW YORK, NEW YORK 10048

EGRESS UPGRADE
PHASE 1 AREA H

7TH FLOOR
REFLECTED CEILING PLAN
CABINET ELEVATIONS
DETAILS

SONSENORE BRIGNATI & MAZZOTTA, P.C. ARCHITECTS
370 SEVENTH AVENUE NEW YORK, NEW YORK 10001 (212) 868-8600

project 1930
scale AS NOTED
date 2/21/84

dwg no
1-A-5