
date	REVISIONS	no.
2/21/84	SUBMITTED TO PORT AUTHORITY FOR REVIEW	
9/7/84	REVISED TO COMPLY WITH ARB '84 REVIEW COMMENTS AND P.A. COMMENTS	1
10/8/84	SUBMITTED TO PORT AUTHORITY FOR REVIEW AND GENERAL REVISIONS	2
1/9/84	SUBMITTED TO P.A. FOR REVIEW AND GENERAL REVISIONS	3

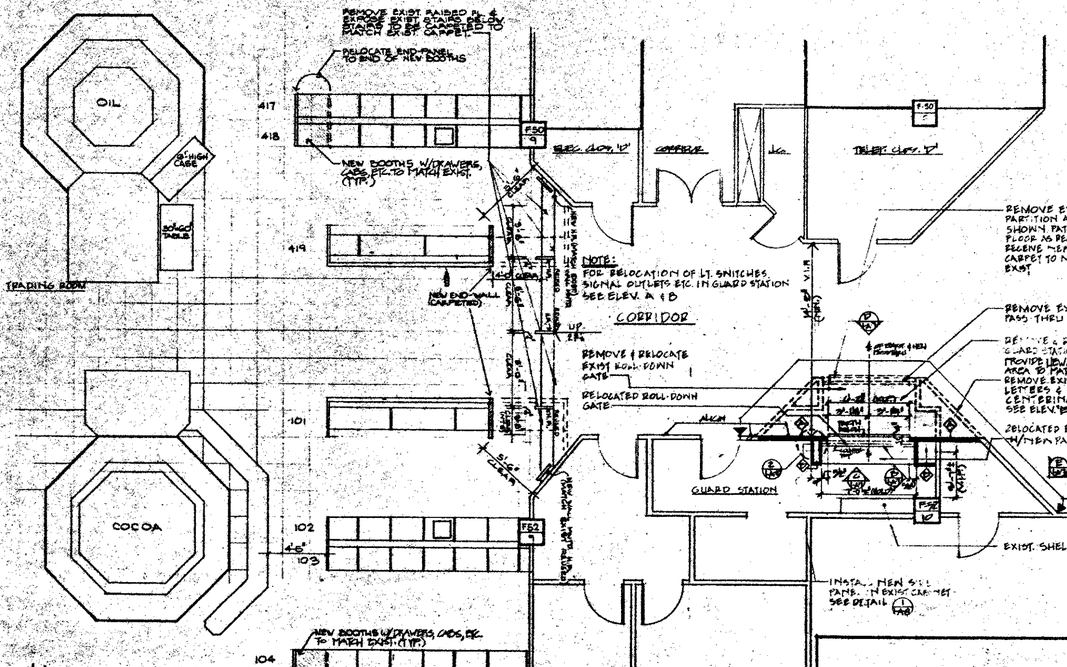


1 CABINETRY & DEMOLITION PLAN
SCALE 1/4"=1'-0"


A ELEVATION
SCALE 1/2"=1'-0"

4 DETAIL
METHOD TO SECURE BOOTH RON 419


B ELEVATION (NEW CONDITION)
SCALE 3/4"=1'-0"

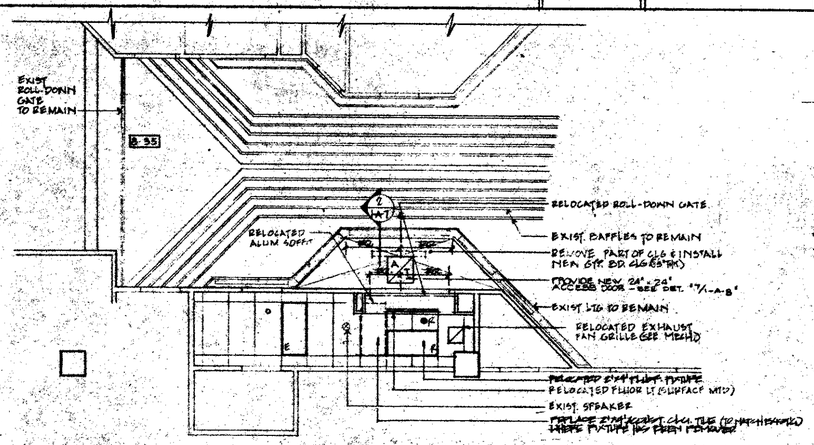


2 REFLECTED CEILING PLAN
SCALE 1/4"=1'-0"

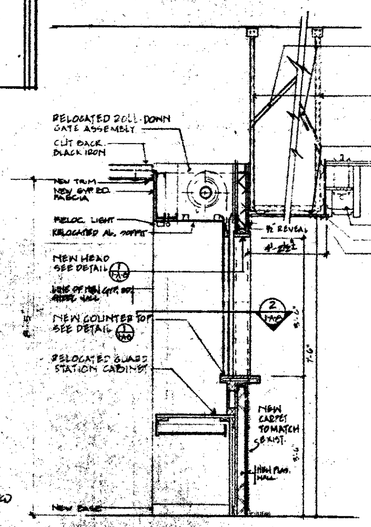


3 DETAIL
SCALE 3/4"=1'-0"

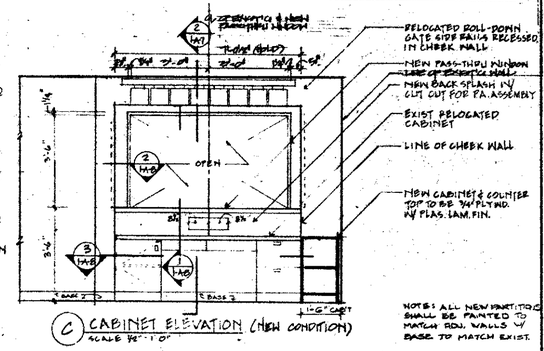

C CABINET ELEVATION (NEW CONDITION)
SCALE 3/4"=1'-0"

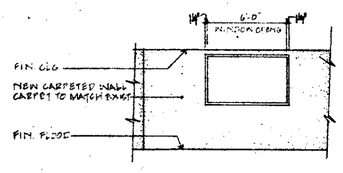

D ELEVATION
SCALE 3/4"=1'-0"

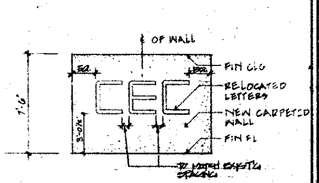

E ELEVATION
SCALE 3/4"=1'-0"

SOMMONDRE BRIGNATI & MAZZOTTA, P.C. ARCHITECTS
370 SEVENTH AVENUE NEW YORK, NEW YORK 10001 (212) 695-8800

CEC
COMMODITIES EXCHANGE CENTER, INC.
FOUR WORLD TRADE CENTER
NEW YORK, NEW YORK 10048

EGRESS UPGRADE
PHASE 1
AREA A & B

dwg. title:
6TH FLOOR
CONSTRUCTION / DEMOLITION PLANS
REFLECTED CEILING PLAN
ELEVATIONS

project 1930:
scale AS NOTED
date 2/21/84

dwg. no.
1-A-7