

date	REVISIONS	no.
9-5-84	SUBMITTED TO P.A FOR REVIEW	
11-6-84	SUBMITTED TO P.A FOR REVIEW	

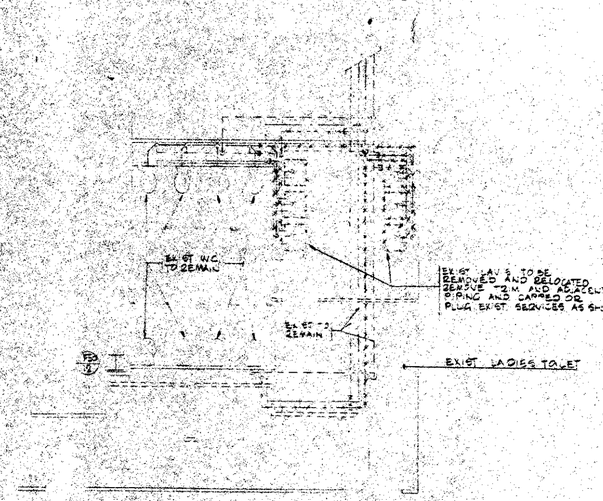


DEMOLITION PLAN
PART PLAN @ 8TH FLR
SCALE 1/4" = 1'-0"

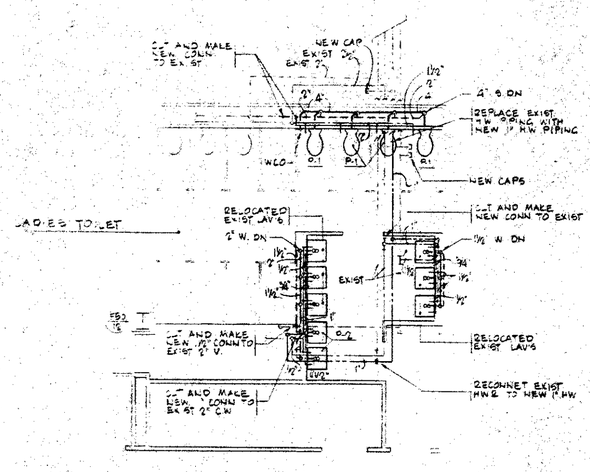


CONSTRUCTION PLAN
PART PLAN @ 8TH FLR
SCALE 1/4" = 1'-0"

SYMBOL LIST

ST	ST	STORM WATER PIPING
SAN	SOIL	SOIL OR WASTE PIPING
V	V	VENT PIPING
CW	CW	COLD WATER PIPING
HW	HW	HOT WATER PIPING
HWR	HWR	HOT WATER RETURN PIPING
	EX. ST	EXIST. PIPING
		EXIST PIPING TO BE REMOVED
		GATE VALVE
		CAP
		PLUG OR CLEANOUT
NC	NC	NEW CONNECTION

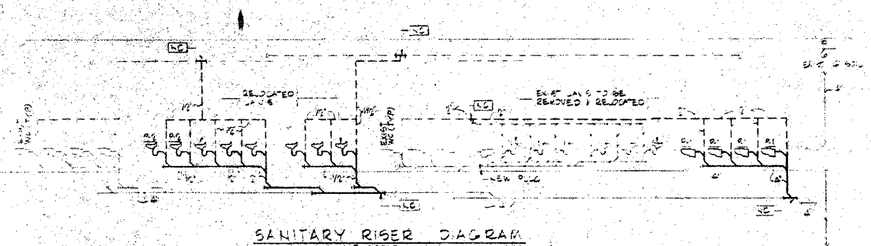

SANITARY RISER DIAGRAM
NO SCALE

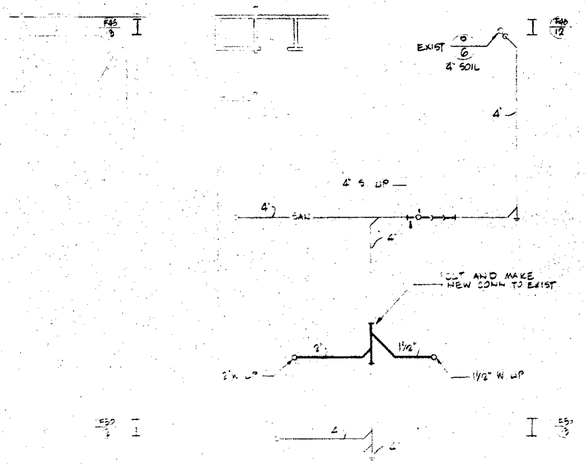

PART PLAN @ 7TH FLR
SCALE 1/4" = 1'-0"

NOTE
PLUMBING INSTALLATION SHALL BE IN ACCORDANCE WITH NEW YORK CITY BUILDING CODE AND REFERENCE STANDARD RS-16

MEYER STRONG & JONES, PC
MECHANICAL & ELECTRICAL ENGINEERS
230 PARK AVE NEW YORK N.Y. 10169

BONSIGNORE BRIGNATI & MAZZOTTA, P.C. ARCHITECTS
370 SEVENTH AVENUE NEW YORK, NEW YORK 10001 (212) 868-6400

COMMODITIES EXCHANGE CENTER, INC.
FOUR WORLD TRADE CENTER
NEW YORK, NEW YORK 10048

EGRESS UPGRADE
PHASE 1
AREA C

dwg title:
7TH AND 8TH FLOOR
PART PLANS
PLUMBING

project 330
scale AS NOTED
date 10/8/84

dwg no.
1-P-2