

date	REVISIONS	no.
2/8/84	SUBMITTED TO PORT AUTHORITY FOR REVIEW	
4/18/84	REVISED TO COMPLY WITH P.A. COMMENTS	1
05/84	SUBMITTED TO PORT AUTHORITY FOR REVIEW	
11/6/84	SUBMITTED TO PORT AUTHORITY FOR REVIEW & REVISED AS REQ'D TO COMPLY W/ P.A. COMMENTS	2

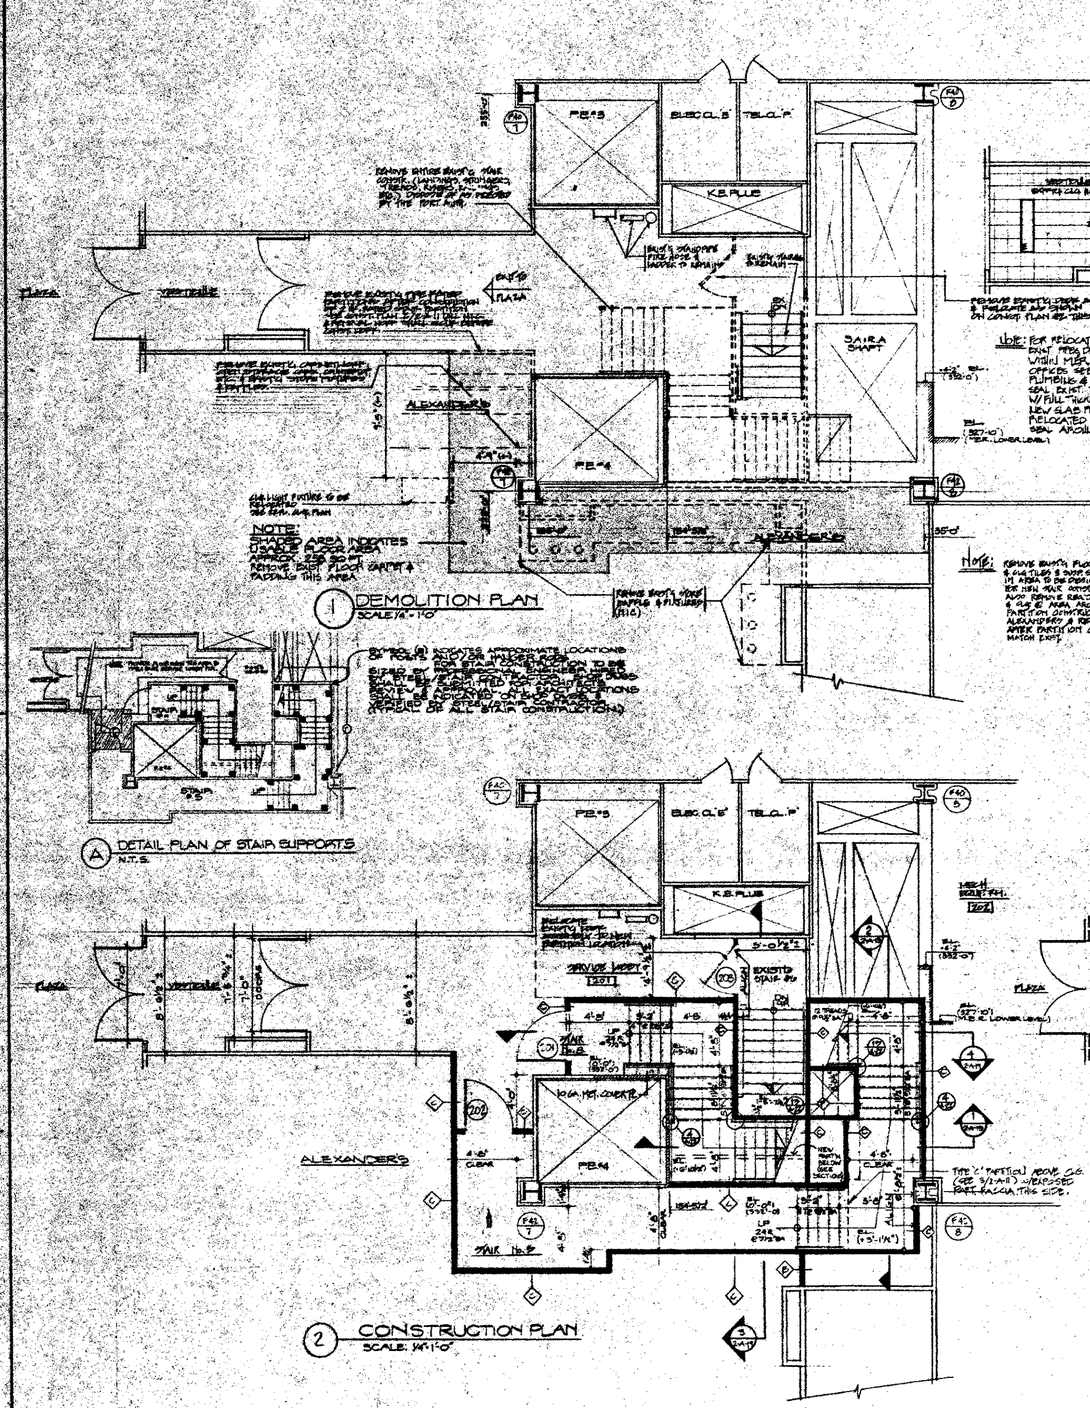

1 DEMOLITION PLAN
SCALE: 1/4"-1'-0"

A DETAIL PLAN OF STAIR SUPPORTS
N.T.S.

2 CONSTRUCTION PLAN
SCALE: 1/4"-1'-0"

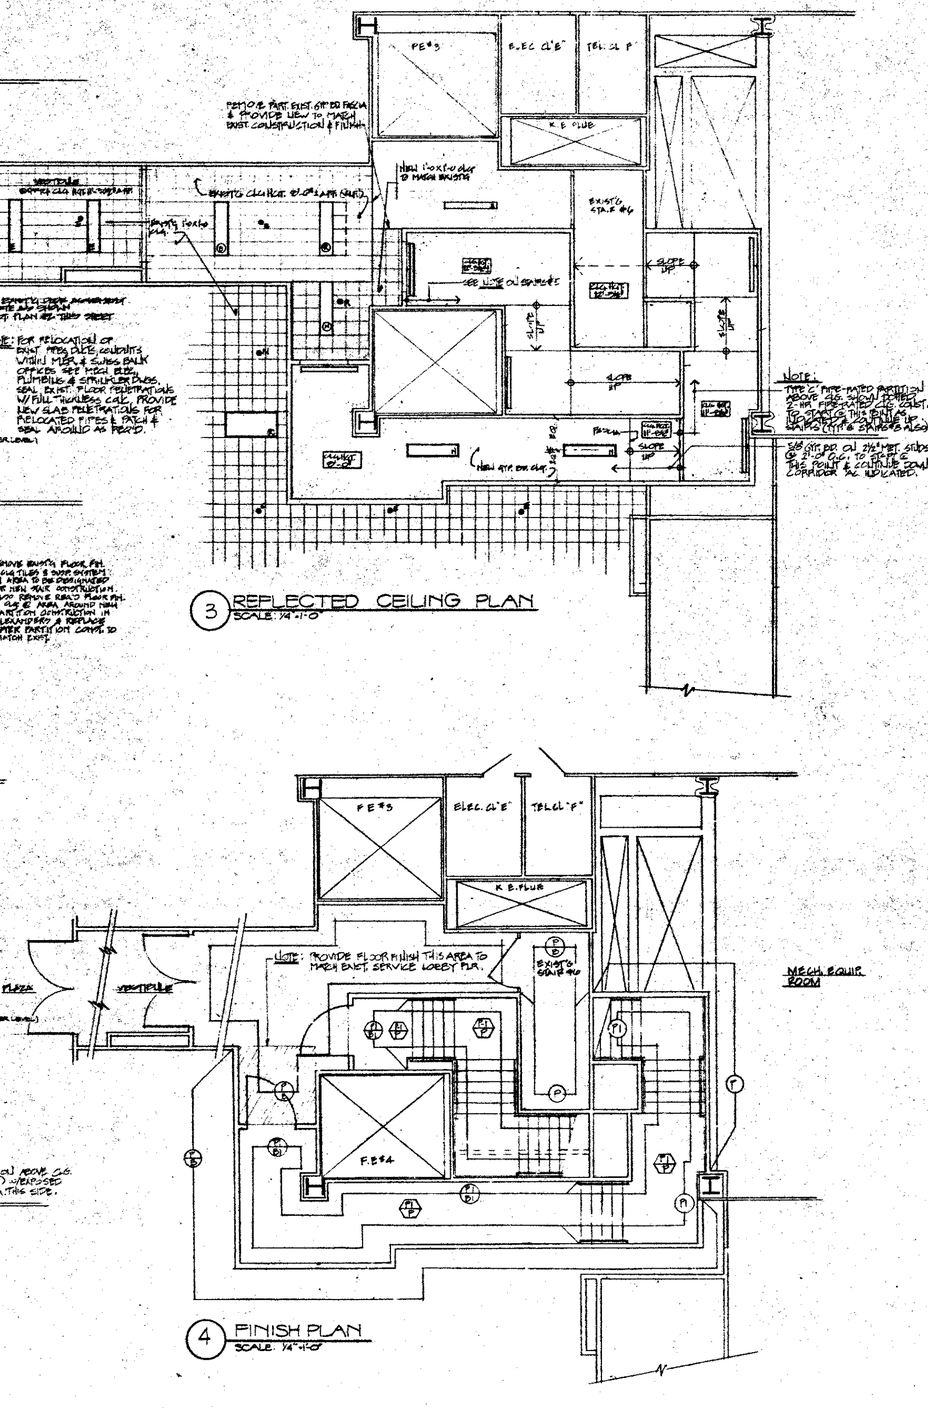

3 REFLECTED CEILING PLAN
SCALE: 1/4"-1'-0"

4 FINISH PLAN
SCALE: 1/4"-1'-0"

CEC
COMMODITIES EXCHANGE CENTER, INC.
FOUR WORLD TRADE CENTER
NEW YORK, NEW YORK 10048

EGRESS UPGRADE PHASE 2, AREA D

dwg. title:
2nd FLOOR
ELEV. 952'-0"
DEMOLITION PLAN
CONSTRUCTION PLAN
REFLECTED CEILING PLAN
FINISH PLAN

SCHNEIDER, BRENNAN & MAZZOTTA, P.C. ARCHITECTS
370 SEVENTH AVENUE NEW YORK, NEW YORK 10001 (212) 695-9600

project 1930
scale AS NOTED
date 2/21/84

dwg. no.
2-A-11