

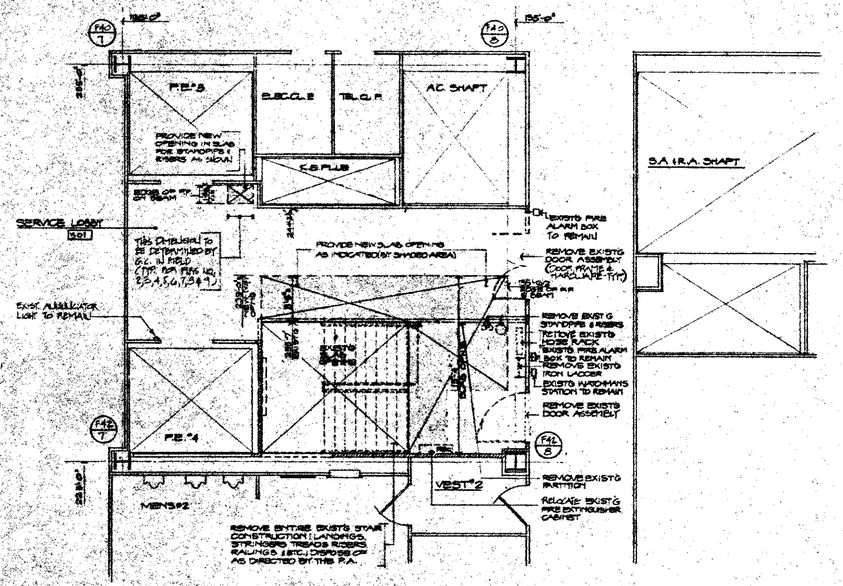



1 DEMOLITION PLAN
SCALE: 1/4"=1'-0"

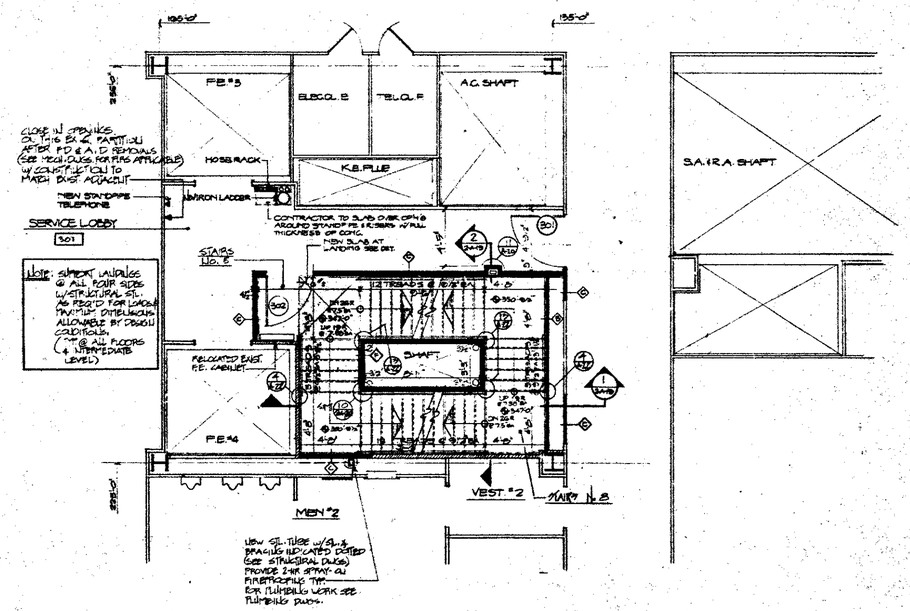

2 CONSTRUCTION PLAN
SCALE: 1/4"=1'-0"

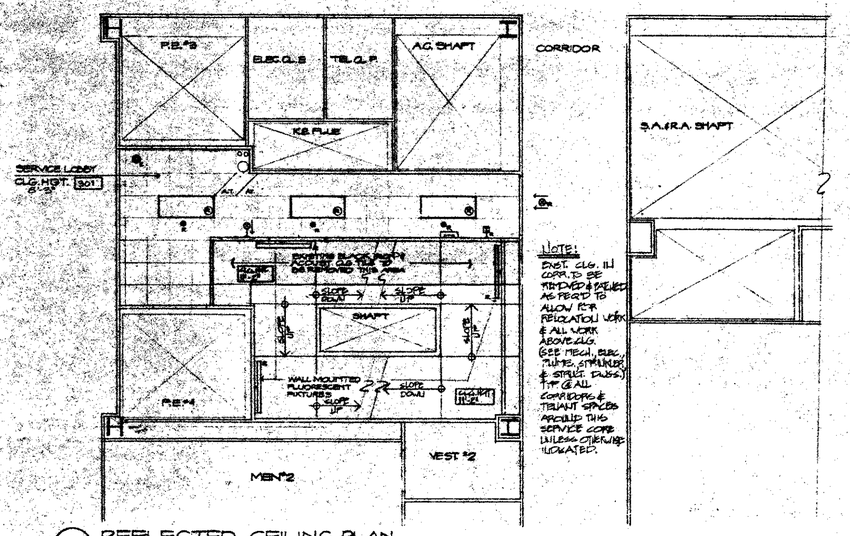

3 REFLECTED CEILING PLAN
SCALE: 1/4"=1'-0"

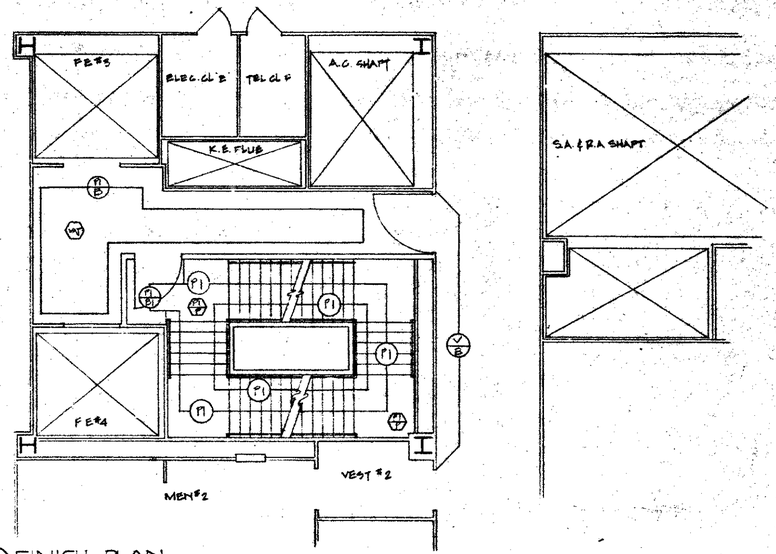

4 FINISH PLAN
SCALE: 1/4"=1'-0"

NOTE:
FINISH PLAN SIMILAR @ FL. #s 4-5-6 & 7 & INTERMEDIATE UNLESS OTHERWISE INDICATED

	REVISIONS	
2/23/04	SUBMITTED TO PORT AUTHORITY FOR REVIEW	
4/5/04	REVISED TO COMPLY WITH P.A. COMMENTS	1
10/6/04	SUBMITTED TO PORT AUTHORITY FOR REVIEW	
11/6/04	SUBMITTED TO P.A. FOR REVIEW AND GENERAL REVISIONS TO COMPLY WITH P.A. COMMENTS	2

CEC
COMMODITIES EXCHANGE CENTER, INC.
FOUR WORLD TRADE CENTER
NEW YORK, NEW YORK 10048

EGRESS UPGRADE
PHASE 2 AREA D

dwg. title:
3RD FLOOR
ELEV. 34'-0"
DEMOLITION PLAN
CONSTRUCTION PLAN
REFLECTED CEILING PLAN
FINISH PLAN

SIMMONDS SINGNATI & MAZZOTTA, P.C. ARCHITECTS
370 SEVENTH AVENUE NEW YORK, NEW YORK 10001 (212) 594-5900

project 1830
scale AS NOTED
date 2/21/04

dwg no.
2-A-12