

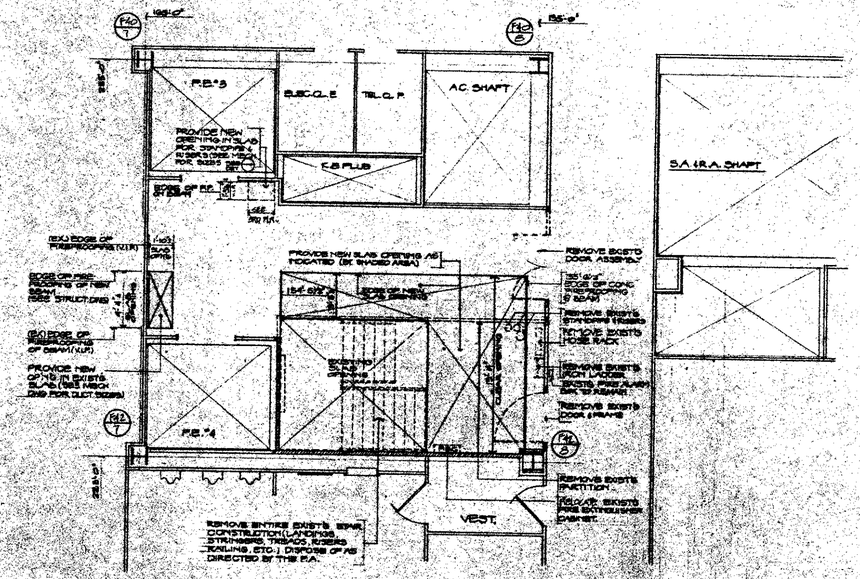



1 DEMOLITION PLAN
SCALE: 1/4" = 1'-0"

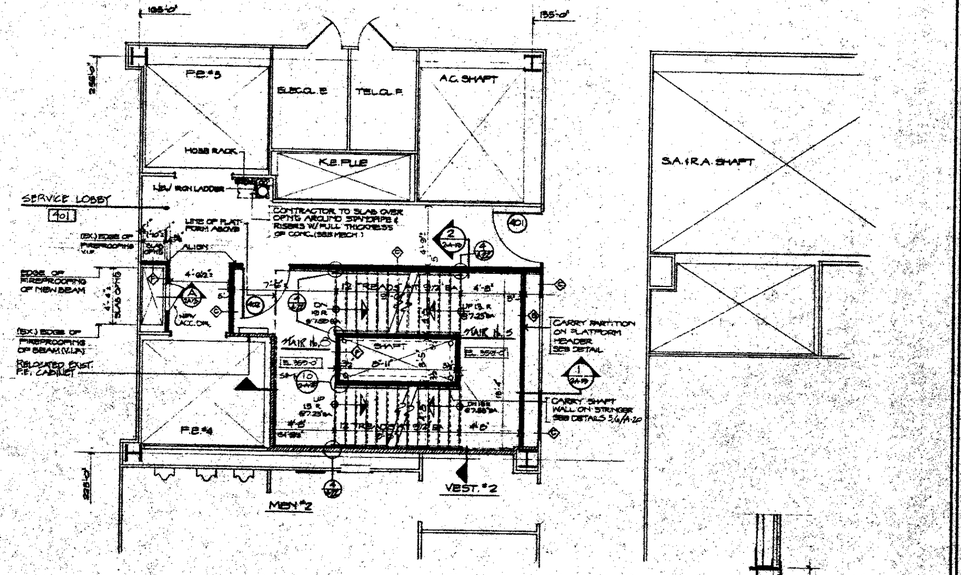


2 CONSTRUCTION PLAN
SCALE: 1/4" = 1'-0"

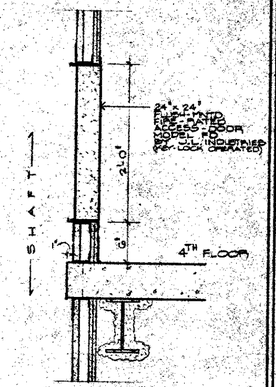

A SHAFT AT SLAB (TYP) & ACCESS DR
1½" = 1'-0"

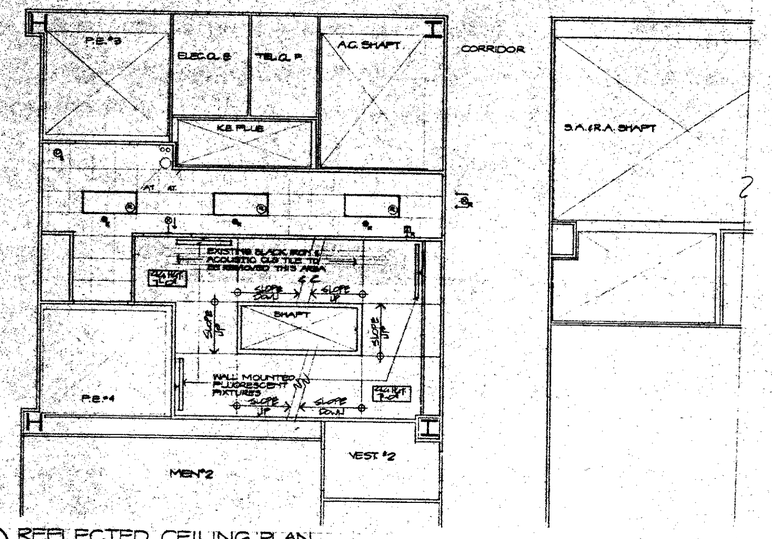

3 REFLECTED CEILING PLAN
SCALE: 1/4" = 1'-0"

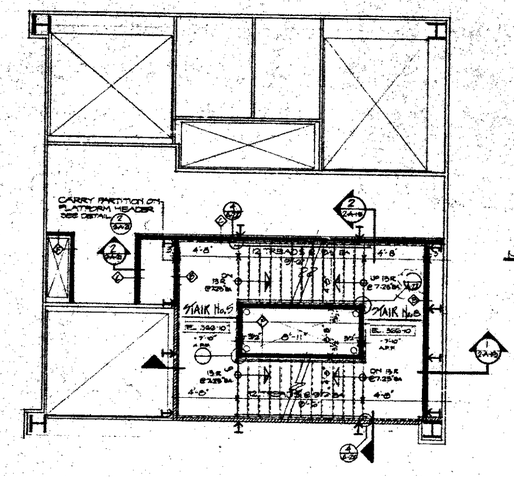

NOTE: PROVIDE GFI RCP INLETS @ LOCATIONS DESIGNATED BY SYMBOL (→) SEE DETAILS, DWG. A-20

NOTE: FOR FINISH PLAN SEE DRWG. A-12

4 INTERMEDIATE LEVEL
SCALE: 1/4" = 1'-0" / ELEV. 566'-10"

date	REVISIONS	no.
4/12/84	submitted 3rd PORT AUTHORITY FOR REVIEW	
7/7/84	REVISED TO COMPLY WITH P.A. COMMENTS	1
10/8/84	SUBMITTED TO PORT AUTHORITY FOR REVIEW	
11/16/84	SUBMITTED TO P.A. FOR REVIEW AND GENERAL REVISIONS TO COMPLY W/ COMMENTS	2

CEC
COMMODITIES EXCHANGE CENTER, INC.
FOUR WORLD TRADE CENTER
NEW YORK, NEW YORK 10048

EGRESS UPGRADE
PHASE 2 AREA D

dwg. title:
4TH FLOOR
ELEV. 555'-0"
DEMOLITION PLAN
CONSTRUCTION PLANS
REFLECTED CEILING PLAN

project 1930
scale AS NOTED
date 2/21/84
dwg no. 2-A-13

SCHNEIDHORST BRENNAN & MAZZOTTA, P.C. ARCHITECTS
370 SEVENTH AVENUE NEW YORK, NEW YORK 10001 (212) 868-8800