

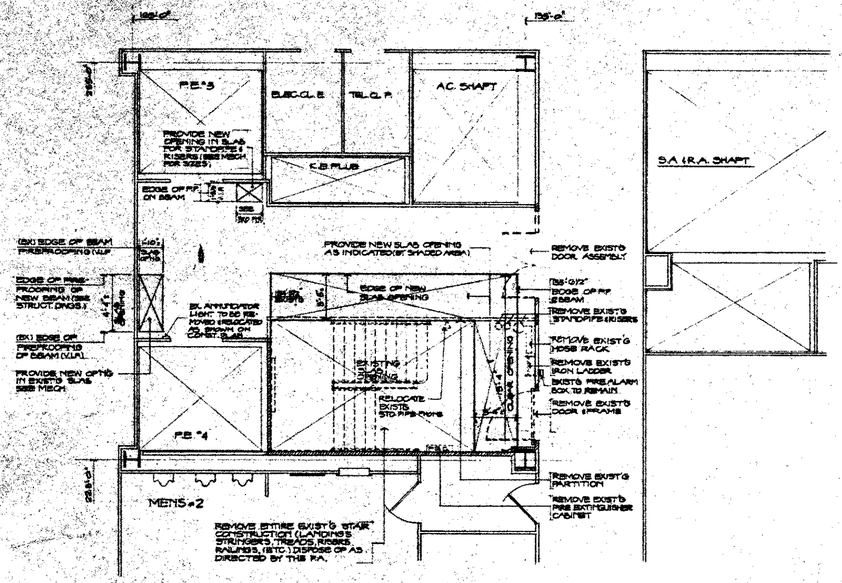


1 DEMOLITION PLAN
SCALE: 1/4" = 1'-0"


NOTE:
FOR FIN. PLAN SEE DWG. 2-A-12

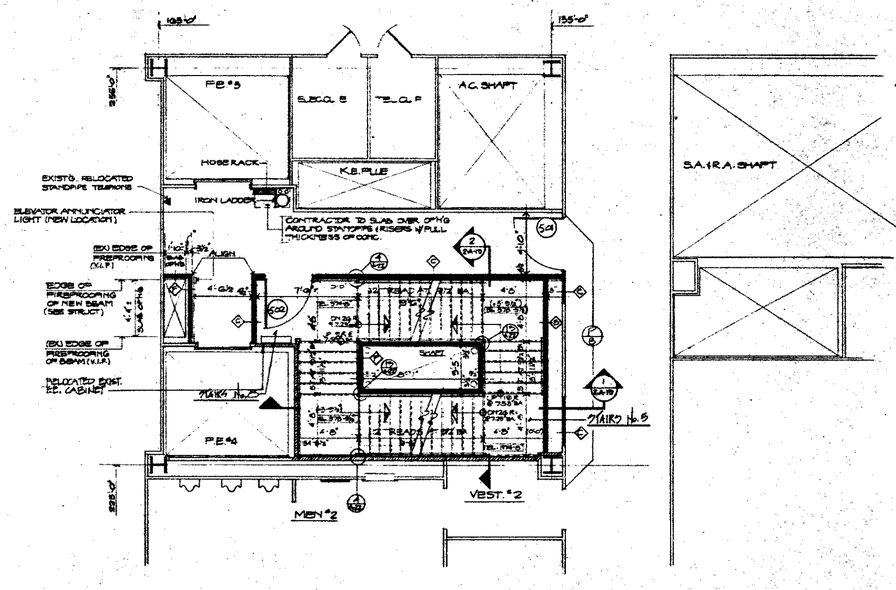


2 CONSTRUCTION PLAN
SCALE: 1/4" = 1'-0"

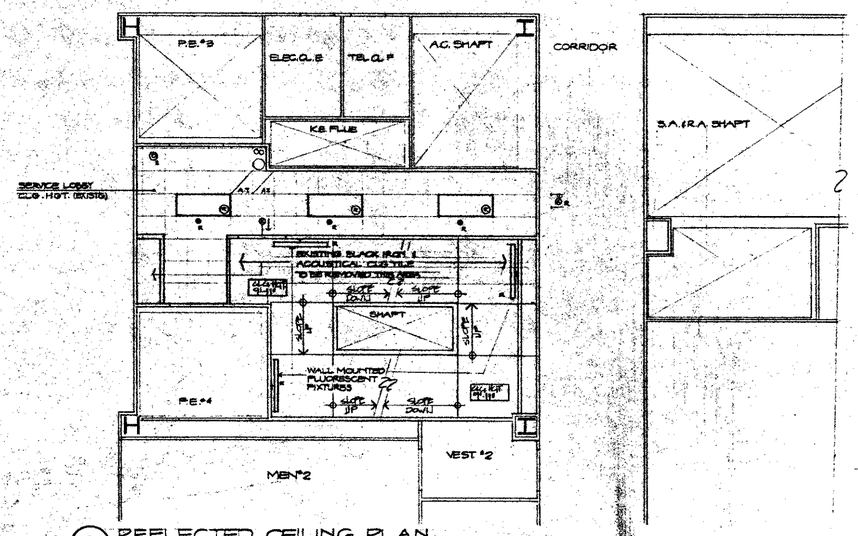

3 REFLECTED CEILING PLAN
SCALE: 1/4" = 1'-0"

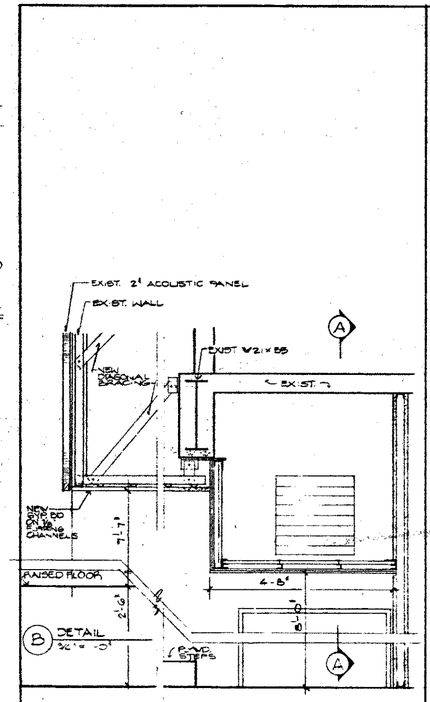

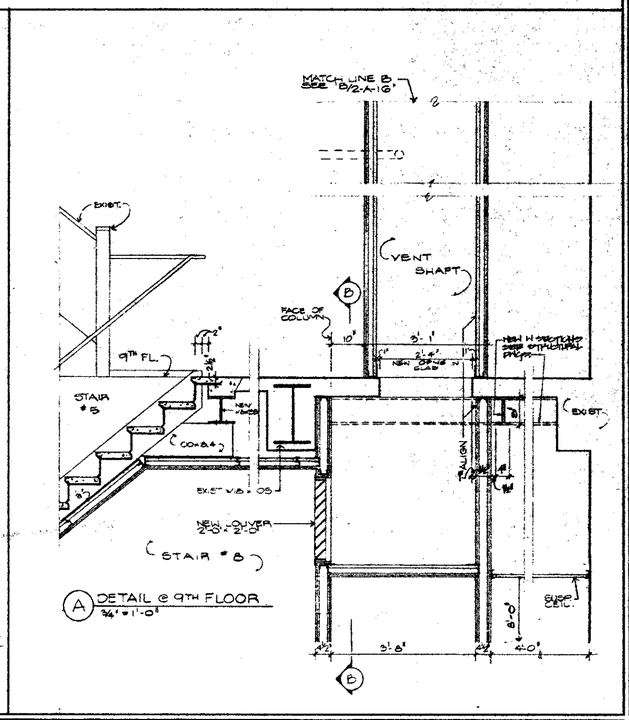

A DETAIL @ 9TH FLOOR
3/4" = 1'-0"

date	REVISIONS	no.
1/10/01	SUBMITTED TO PORT AUTHORITY FOR REVIEW	
9/7/01	REVISED TO COMPLY WITH P.A. COMMENTS	1
10/26/01	SUBMITTED TO PORT AUTHORITY FOR REVIEW	
11/16/01	SUBMITTED TO P.A. FOR REVIEW AND 90-DAY APPROVALS TO COMPLY W/P.A. COMMENTS	2

CEC
COMMODITIES EXCHANGE CENTER, INC.
FOUR WORLD TRADE CENTER
NEW YORK, NEW YORK 10048

EGRESS UPGRADE
PHASE 2 AREA D

dwg. title:
5TH FLOOR
ELEV. 57'-6"
DEMOLITION PLAN
CONSTRUCTION PLAN
REFLECTED CEILING PLAN

MONSIGNORE BRIGNATI & MAZZOTTA, P.C. ARCHITECTS
370 SEVENTH AVENUE NEW YORK, NEW YORK 10001 (212) 695-9600

project 1930
scale AS NOTED
date 2/21/01
dwg. no. 2-A-14