

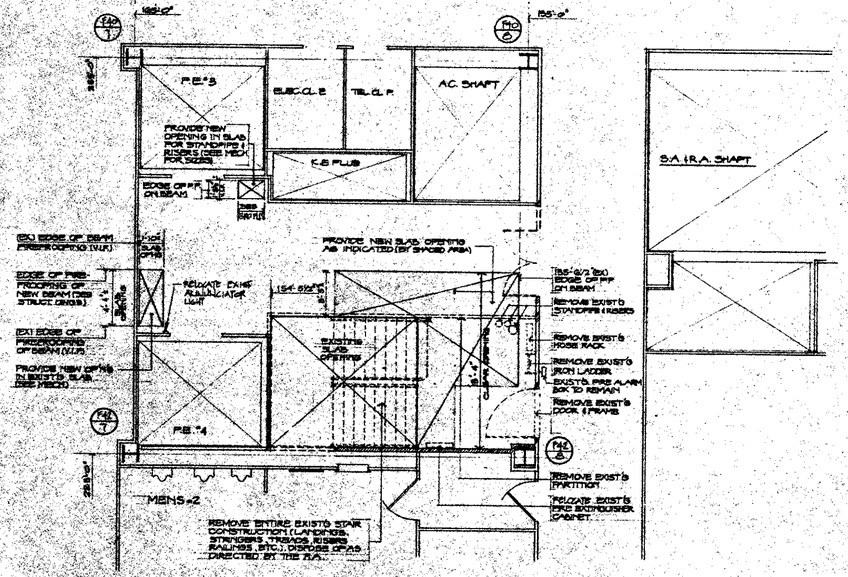


1 DEMOLITION PLAN
SCALE: 1/4" = 1'-0"

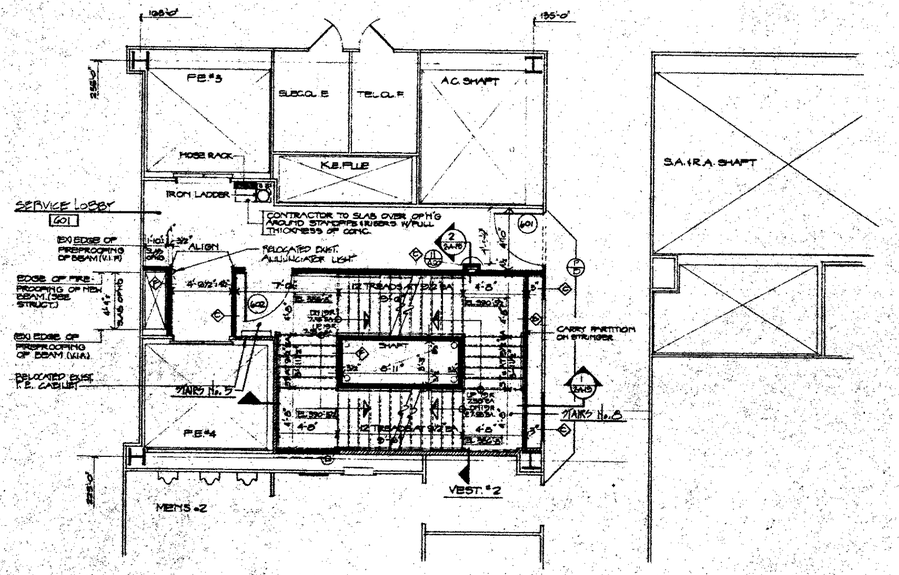

2 CONSTRUCTION PLAN
SCALE: 1/4" = 1'-0"

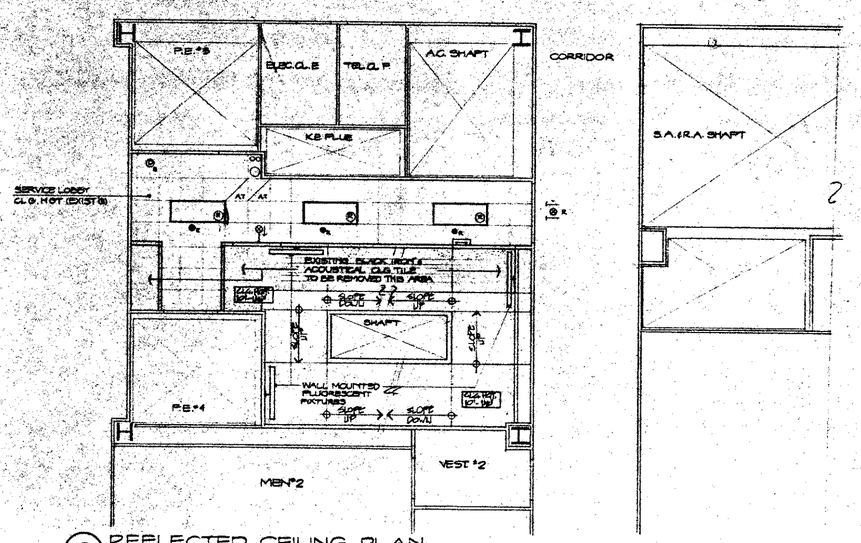

3 REFLECTED CEILING PLAN
SCALE: 1/4"=1'-0"

NOTE:
FOR P/H. PLAN SEE DRWG 2-A-12

no.	REVISIONS	
2/2/84	SUBMITTED TO PORT AUTHORITY FOR REVIEW	
4/7/84	REVISED TO COMPLY WITH P.A. COMMENTS	1
4/20/84	SUBMITTED TO PORT AUTHORITY FOR REVIEW	
11/14/84	SUBMITTED TO P.A. FOR REVIEW AND GENERAL REVISIONS TO COMPLY W/P.A. COMMENTS	2

CEC
COMMODITIES EXCHANGE CENTER, INC.
FOUR WORLD TRADE CENTER
NEW YORK, NEW YORK 10048

EGRESS UPGRADE PHASE 2 AREA D

dwg. title:
6TH FLOOR
ELEV. 365'-8"
DEMOLITION PLAN
CONSTRUCTION PLAN
REFLECTED CEILING PLAN

RONSIGNORE BRIGNATI & MAZZOTTA, P.C. ARCHITECTS
370 SEVENTH AVENUE NEW YORK, NEW YORK 10001 (212) 868-8800

project 1930
scale AS NOTED
date 2/21/84
dwg no. 2-A-15