

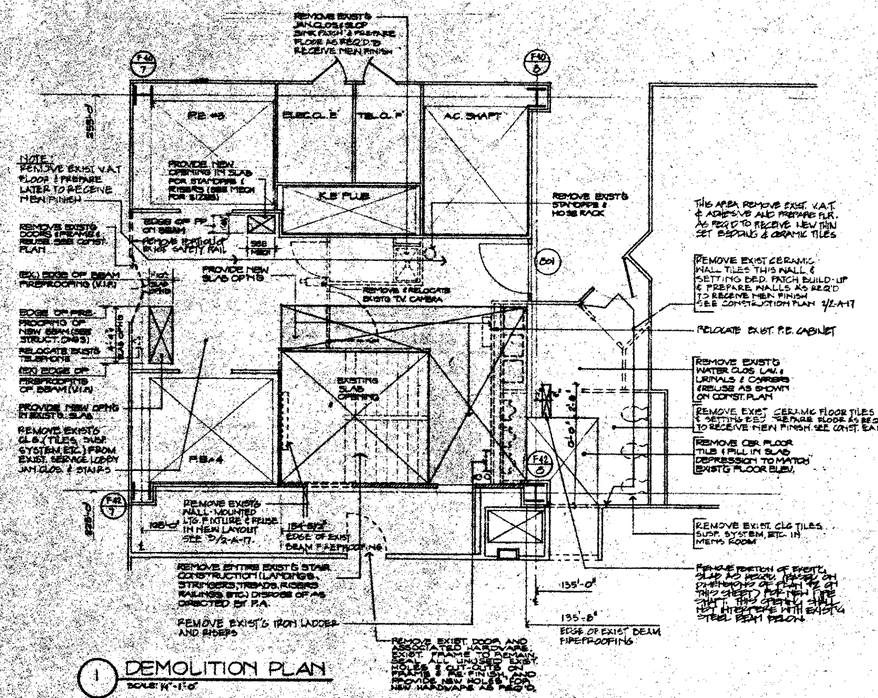


1 DEMOLITION PLAN
SCALE: 1/4"=1'-0"

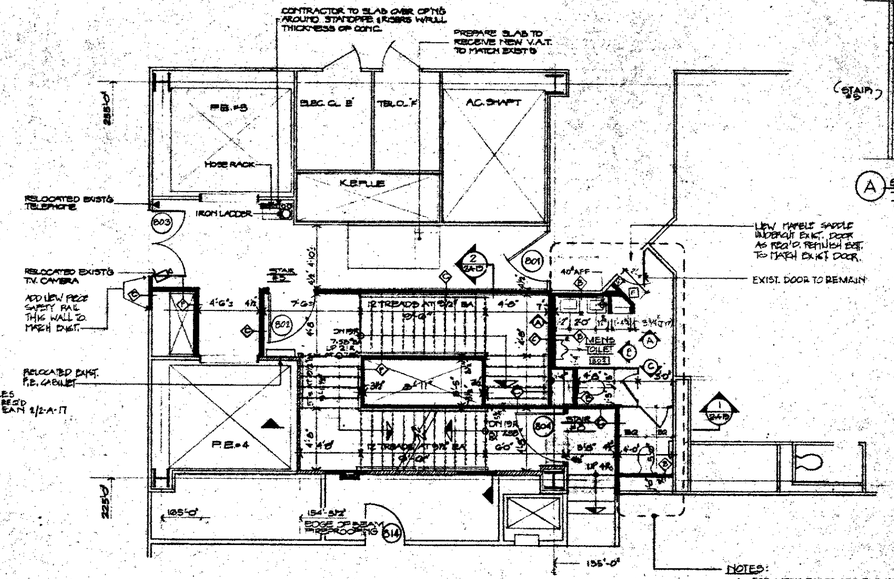


2 CONSTRUCTION PLAN
SCALE: 1/4"=1'-0"

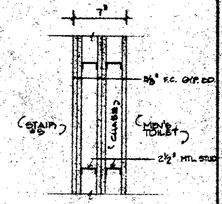


A SECTION THRU TOILET CHASE
1½"=1'-0"

NOTES:
1. FOR MENS TOILET SEE ELEVATIONS A, B & C SEE DWG 1-A-2
2. TOILET FIXTURES: 2 LAVATORIES, 2 W.C., 1 URINAL AND TOILET ACCESSORIES (TOWEL & T.P. DISPENSER MIRROR SHALL BE EXISTING RELOCATED AS SHOWN.
A. FILL VOID AROUND SLEEVES FOR PLUMBING LINES PENETRATING SLAB WITH CONC (FULL THICKNESS), ETC. TO MATCH EXISTING.

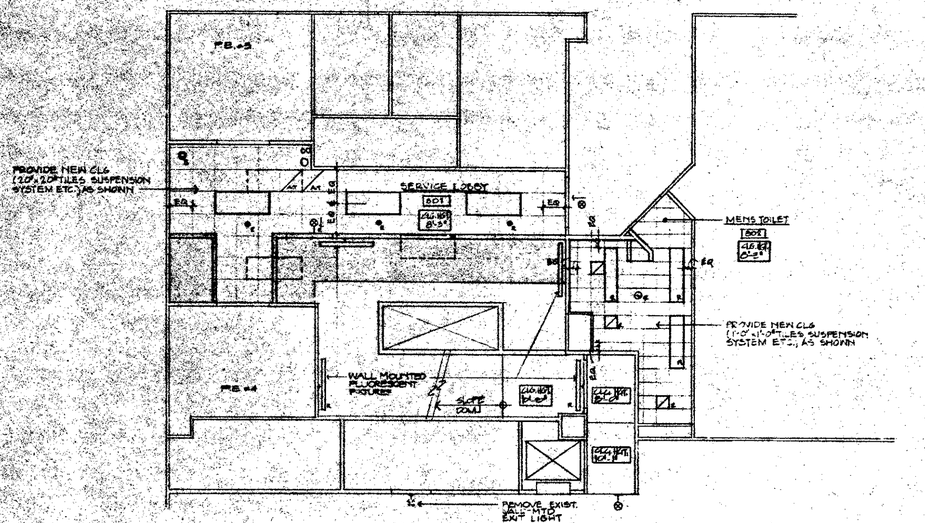

3 REFLECTED CEILING PLAN
SCALE: 1/4"=1'-0"

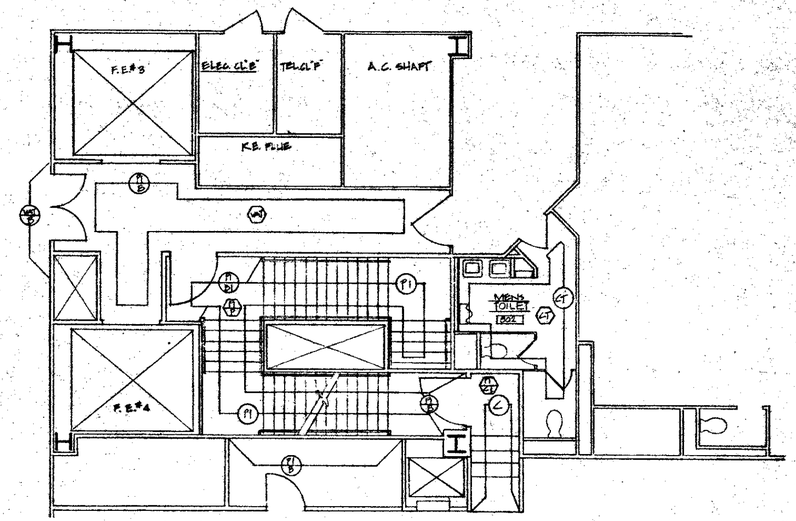

4 FINISH PLAN
SCALE: 1/4"=1'-0"

date	REVISIONS	no.
12/3/04	SUBMITTED TO P.A. FOR PRELIMINARY REVIEW	
1/7/05	REVISED TO COMPLY WITH P.A. COMMENTS	1
1/26/05	SUBMITTED TO P.A. FOR PRELIMINARY REVIEW AND GENERAL REVISIONS	
2/16/05	SUBMITTED TO P.A. FOR PRELIMINARY REVIEW AND GENERAL REVISIONS TO COMPLY W/P.A. COMMENTS	2

CEC
COMMODITIES EXCHANGE CENTER, INC.
FOUR WORLD TRADE CENTER
NEW YORK, NEW YORK 10048

EGRESS UPGRADE
PHASE 2 AREA D

dwg. title:
8TH FLOOR
BLDG. 4-10-8
DEMOLITION PLAN
CONSTRUCTION PLAN
REFLECTED CEILING PLAN
FINISH PLAN

SIMONSIMONE SPIGNATI & MAZZOTTA, R.G. ARCHITECTS
370 SEVENTH AVENUE NEW YORK, NEW YORK 10001 (212) 695-6500

project 1930
scale AS NOTED
date 2/21/04

dwg no.
2-A-17