

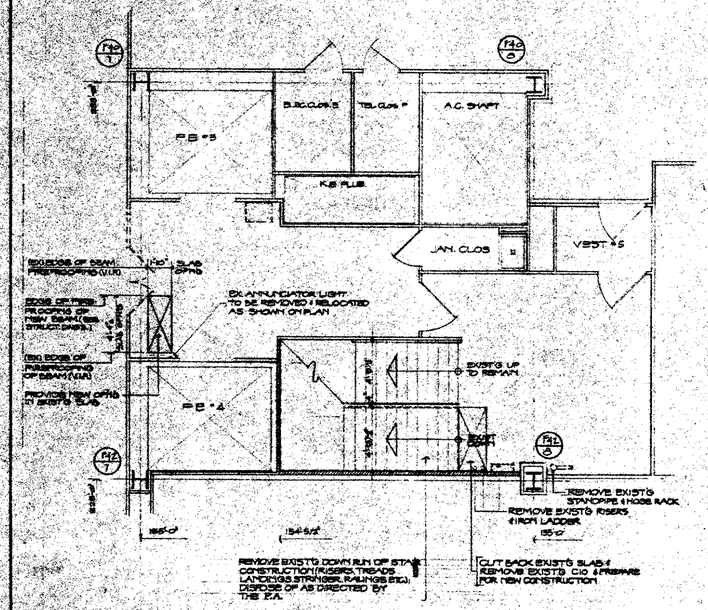



1 DEMOLITION PLAN
SCALE: 1/4"=1'-0"

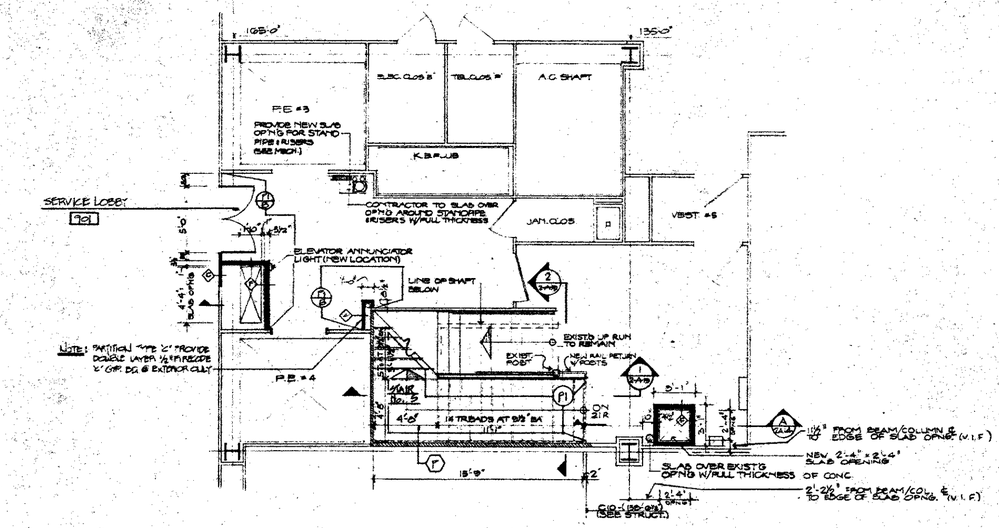

2 CONSTRUCTION PLAN
SCALE: 1/4"=1'-0"

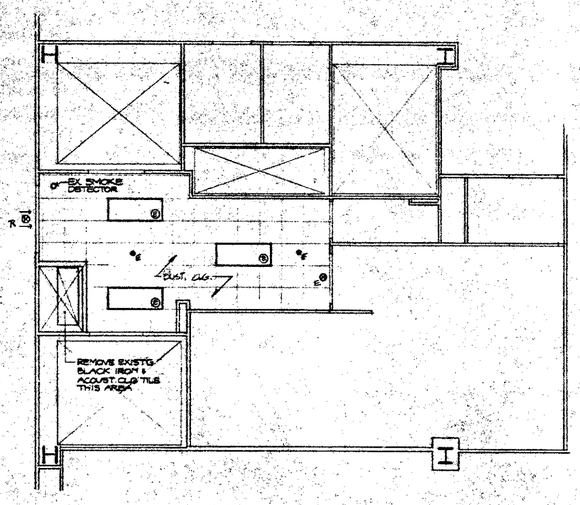

3 REFLECTED CEILING PLAN
SCALE: 1/4"=1'-0"

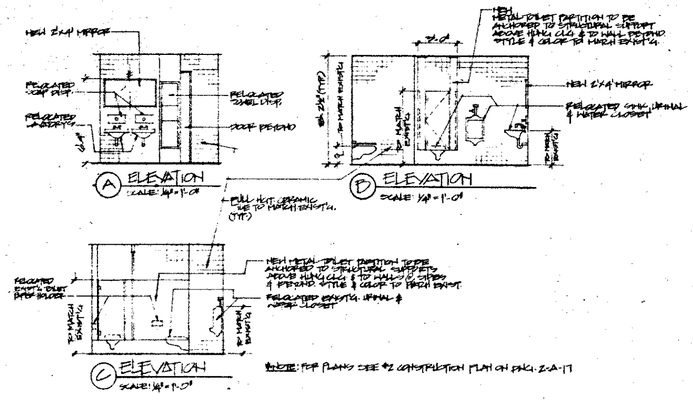

A ELEVATION SCALE: 1/2"=1'-0"
D ELEVATION SCALE: 1/2"=1'-0"
C ELEVATION SCALE: 1/2"=1'-0"

date	REVISIONS	
12/13/84	SUBMITTED TO PORT AUTHORITY FOR REVIEW	
9/7/84	ADDED MISCELLANEOUS A.P.A. COMMENTS	1
9/6/84	SUBMITTED TO PORT AUTHORITY FOR REVIEW	
11/16/84	SUBMITTED TO P.A. FOR REVIEW AND GENERAL REVISIONS TO COMPLY W/P.A. COMMENTS	2

CEC
COMMODITIES EXCHANGE CENTER, INC.
FOUR WORLD TRADE CENTER
NEW YORK, NEW YORK 10048

EGRESS UPGRADE
PHASE 2 AREA D

dwg. title:
9TH FLOOR
ELEV. 423'-6"
DEMOLITION PLAN
CONSTRUCTION PLAN
REFLECTED CEILING PLAN

SONSIGNORE BRIGNATI & MAZZOTTA, P.C. ARCHITECTS
370 SEVENTH AVENUE NEW YORK, NEW YORK 10001 (212) 868-6800

project 1930
scale AS NOTED
date 2/21/84

dwg no.
2-A-18