


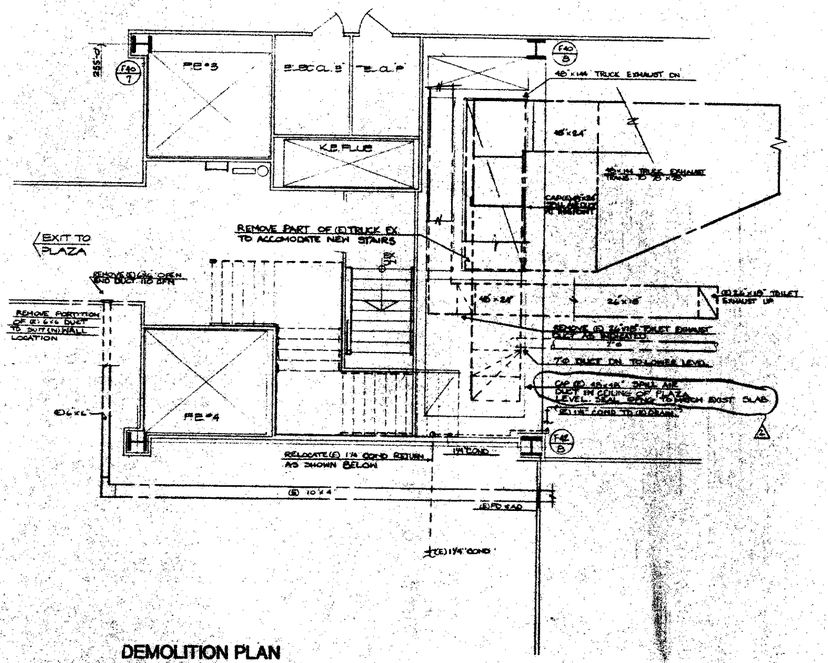


DEMOLITION PLAN

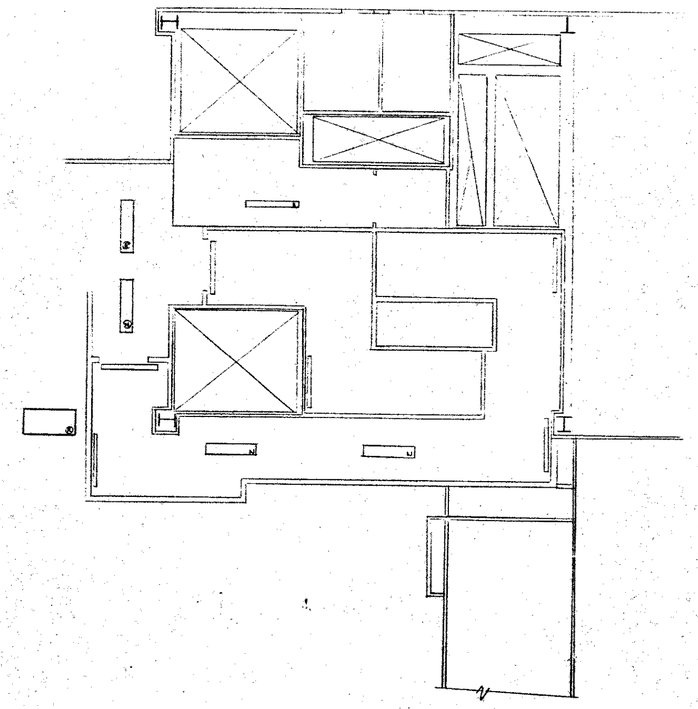

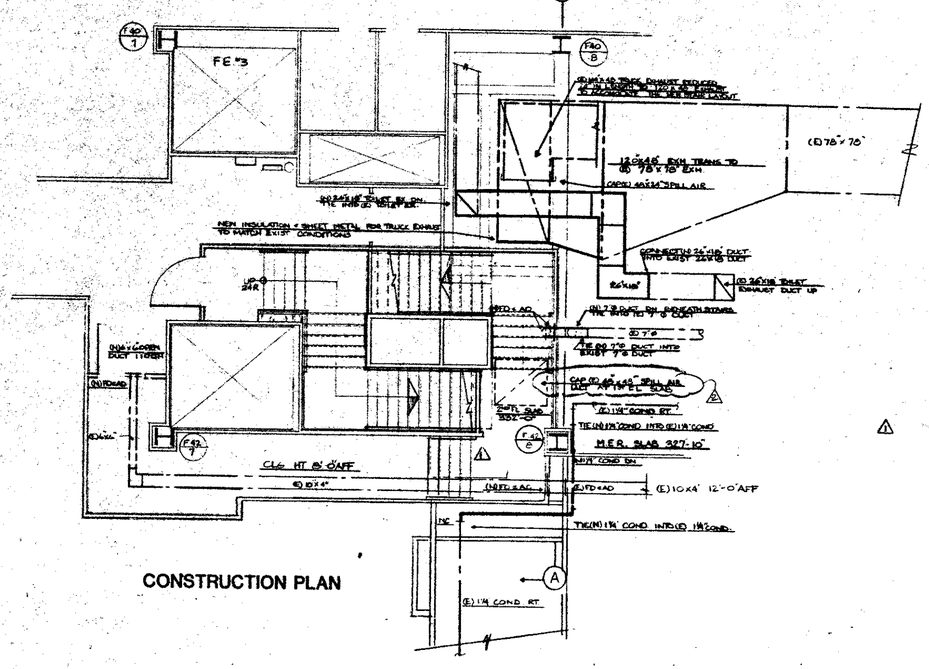

CONSTRUCTION PLAN

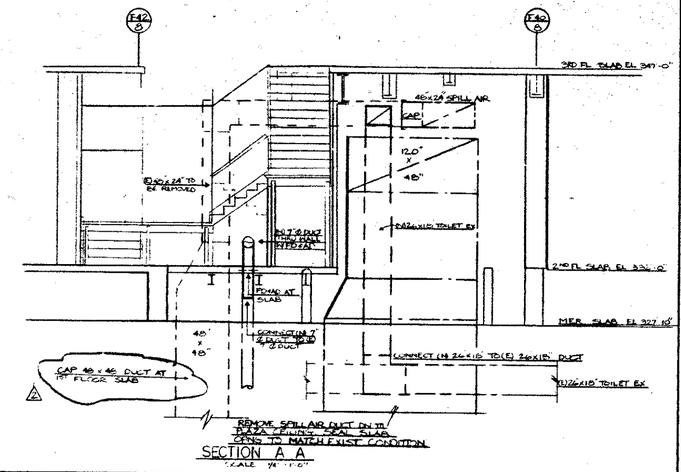

SECTION A A

date	REVISIONS	no.
2-21-84	SUBMITTED TO FA FOR REVIEW	
4-7-84	REVISED AS PER FA COMMENTS	1
10-8-84	SUBMITTED TO FA FOR REVIEW	
10-31-84	REVISED AS PER FA COMMENTS	2
11-16-84	SUBMITTED TO FA FOR REVIEW	

CEC
COMMODITIES EXCHANGE CENTER, INC.
FOUR WORLD TRADE CENTER
NEW YORK, NEW YORK 10048

EGRESS UPGRADE
PHASE 2 AREA D

dwg. title:
2ND FLOOR
DUCTWORK PLANS

MS&J MEYER STRONG & JONES PC
MECHANICAL & ELECTRICAL ENGINEERS
230 PARK AVE NEW YORK NY 10169

SONSIGNORE BRIGNATI & MAZZOTTA, P.C. ARCHITECTS
270 SEVENTH AVENUE NEW YORK, NEW YORK 10001 (212) 886-8900

project 1930
scale 1/4"=1'-0"
date 2-21-84

dwg no.
2 M 1