

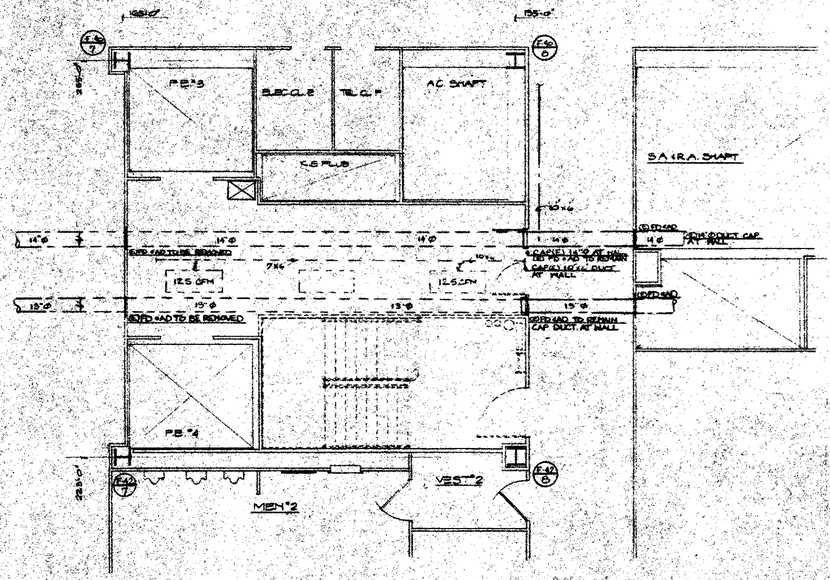


DEMOLITION PLAN

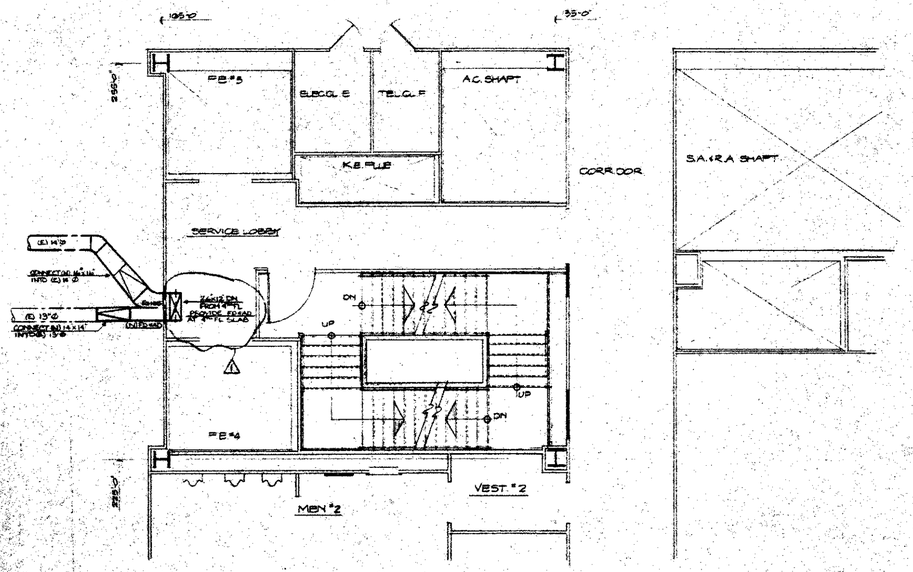

CONSTRUCTION PLAN

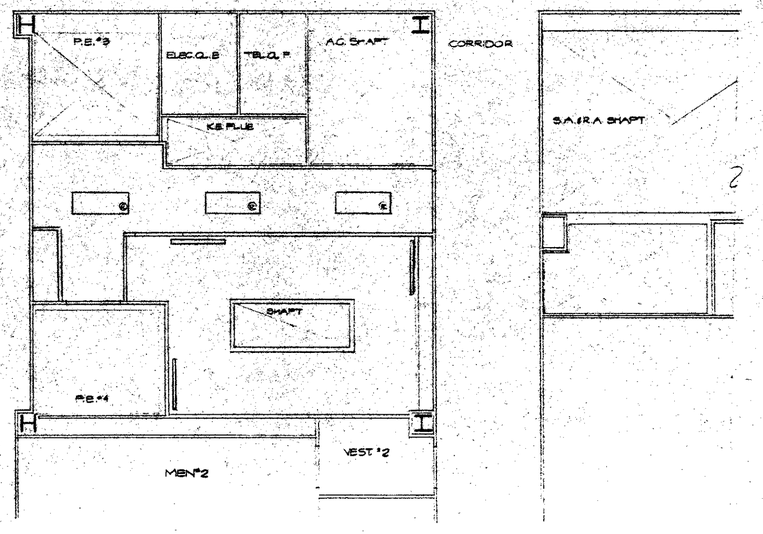

REFLECTED CEILING PLAN

date	REVISIONS	no.
2-21-84	RESUBMITTED TO PA FOR REVIEW	
9-7-84	REVISED AS PER PA COMMENT	1
10-8-84	RESUBMITTED TO PA FOR REVIEW	
11-6-84	RESUBMITTED TO PA FOR REVIEW	

CEC
COMMODITIES EXCHANGE CENTER, INC.
FOUR WORLD TRADE CENTER
NEW YORK, NEW YORK 10048

EGRESS UPGRADE
PHASE 2 AREA D

dwg. title:
3RD. FLOOR
DUCTWORK PLANS

M.S.J. MEYER STRONGIN JAFFE, P.C.
MECHANICAL & ELECTRICAL ENGINEERS
NEW YORK, N.Y.

SONSINORE BRIGNATI & MAZZOTTA, P.C. ARCHITECTS
370 SEVENTH AVENUE NEW YORK, NEW YORK 10001 (212) 868-6800

project 1930
scale 1/4"=1'-0"
date 2-21-84

dwg no.
2 M 2