

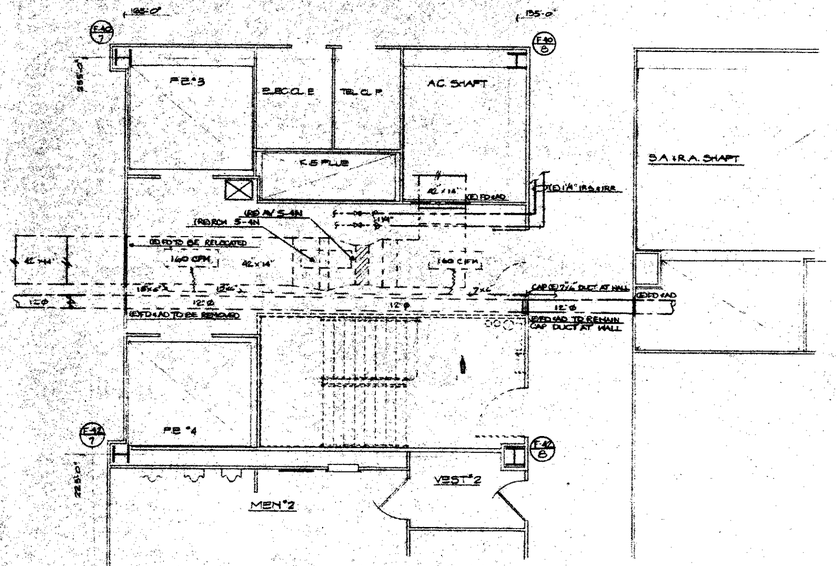


DEMOLITION PLAN

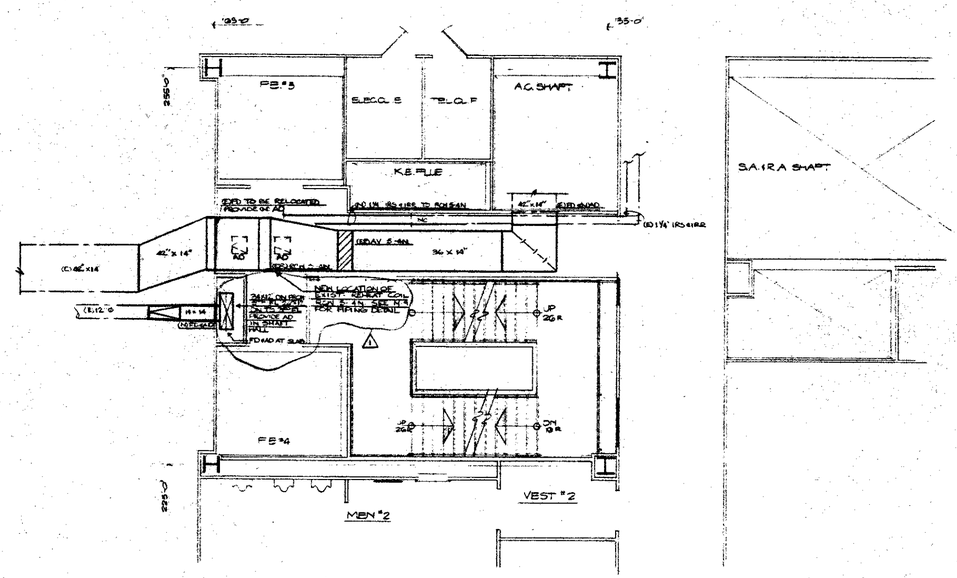

CONSTRUCTION PLAN

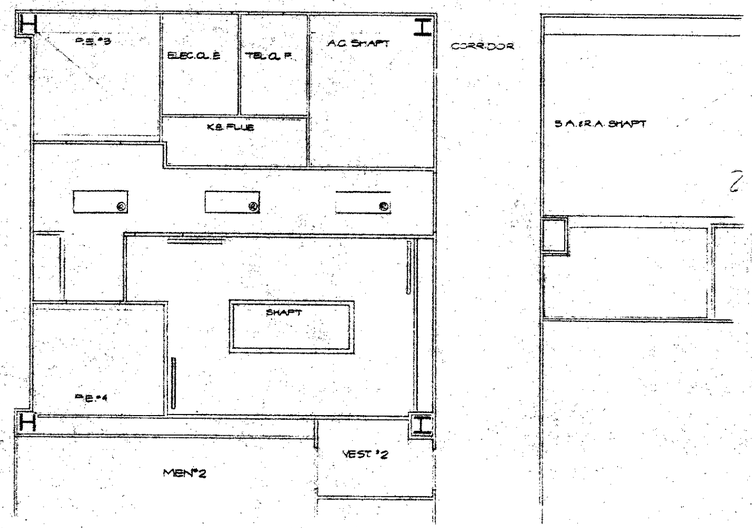

REFLECTED CEILING PLAN

date	REVISIONS	adj
2-21-04	SUBMITTED TO PA FOR REVIEW	
9-7-04	REVISED AS PER PA COMMENT	1
10-6-04	SUBMITTED TO PA FOR REVIEW	
11-16-04	SUBMITTED TO PA FOR REVIEW	

CEC
COMMODITIES EXCHANGE CENTER, INC.
FOUR WORLD TRADE CENTER
NEW YORK, NEW YORK 10048

EGRESS UPGRADE
PHASE 2 AREA D

dwg. title:
4TH FLOOR
DUCTWORK PLANS

MSJ MEYER STRONG & JONES P.C.
MECHANICAL & ELECTRICAL ENGINEERS
SONSIGNORE BRIGNATI & MAZZOTTA, P.C. ARCHITECTS
370 SEVENTH AVENUE NEW YORK, NEW YORK 10001 (212) 868-6800

project 1930
scale 3/16"=1'-0"
date 2-21-04

dwg no.
2M3