

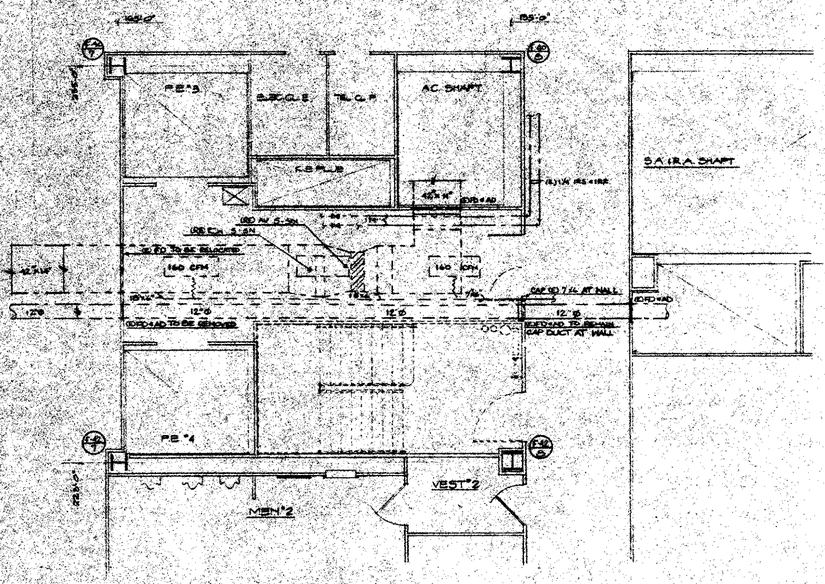


DEMOLITION PLAN

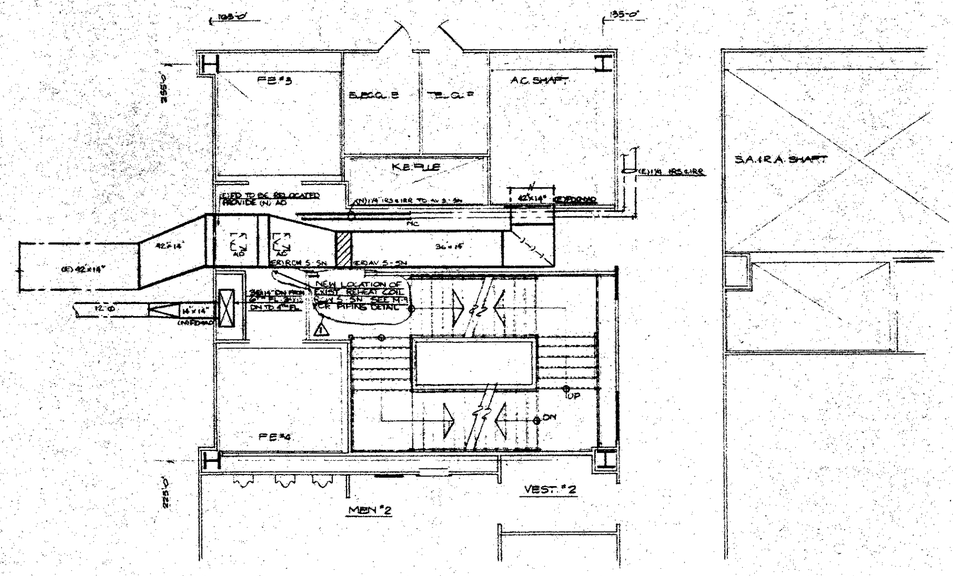

CONSTRUCTION PLAN

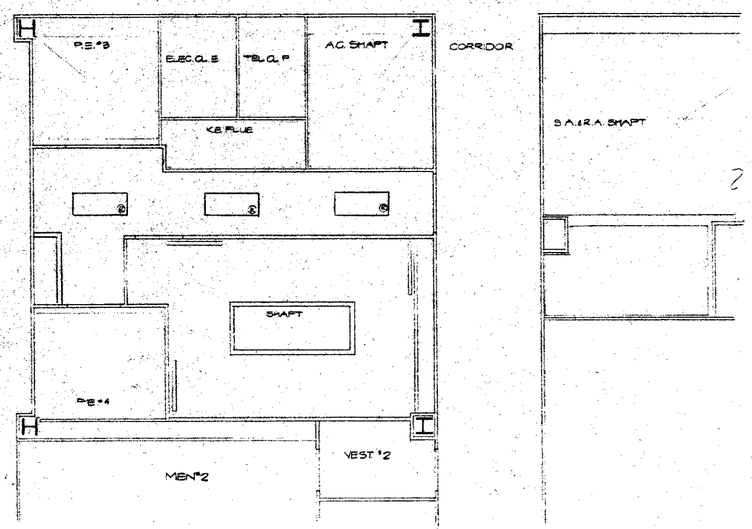

REFLECTED CEILING PLAN

date	REVISIONS	no.
2.21.05	SUBMITTED TO PA FOR REVIEW	
9.7.04	REVISED AS PER PA COMMENT	1
8.30.04	SUBMITTED TO PA FOR REVIEW	
11.4.04	SUBMITTED TO PA FOR REVIEW	

CEC
COMMODITIES EXCHANGE CENTER, INC.
FOUR WORLD TRADE CENTER
NEW YORK, NEW YORK 10048

EGRESS UPGRAD
PHASE 2 AREA D

dwg. title:
5TH FLOOR
DUCTWORK PLANS

MSJ MEYER SEGNER & JONES P.C. MECHANICAL & ELECTRICAL ENGINEERS 370 SEVENTH AVENUE NEW YORK, NEW YORK 10001 (212) 868 8201

SONSIGNORE BRIGNATI & MAZZOTTA, P.C. ARCHITECTS 370 SEVENTH AVENUE NEW YORK, NEW YORK 10001 (212) 868 8201

project 1930
scale 1/4" = 1'-0"
date 2.21.05

dwg no.
2 M 4