

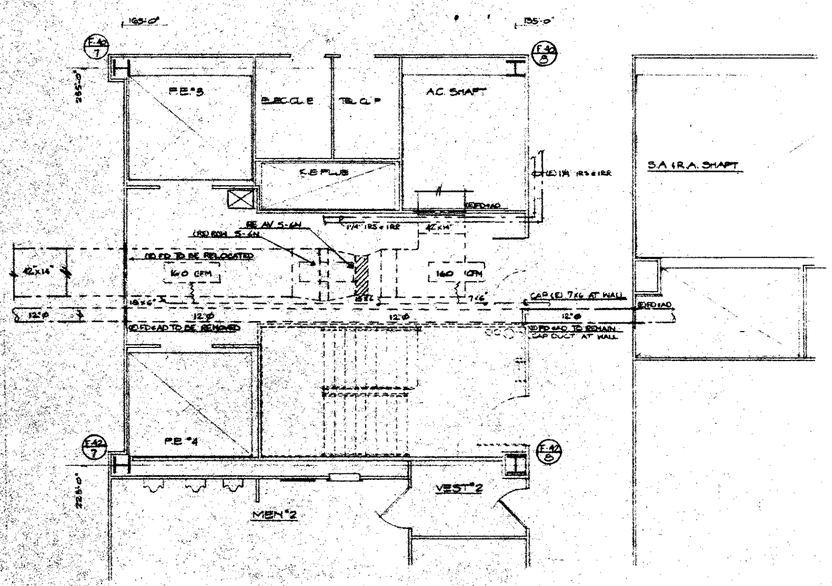


DEMOLITION PLAN

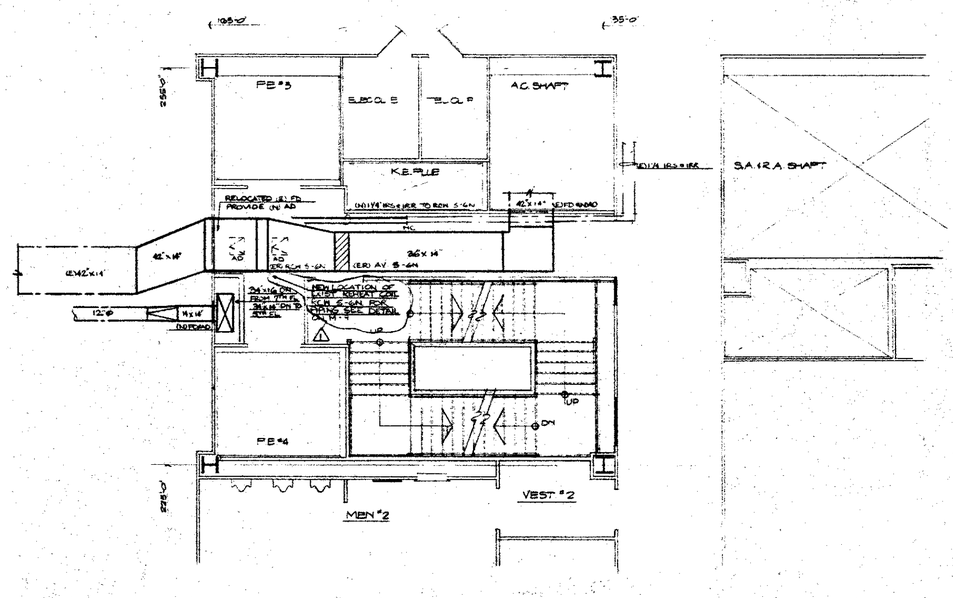

CONSTRUCTION PLAN

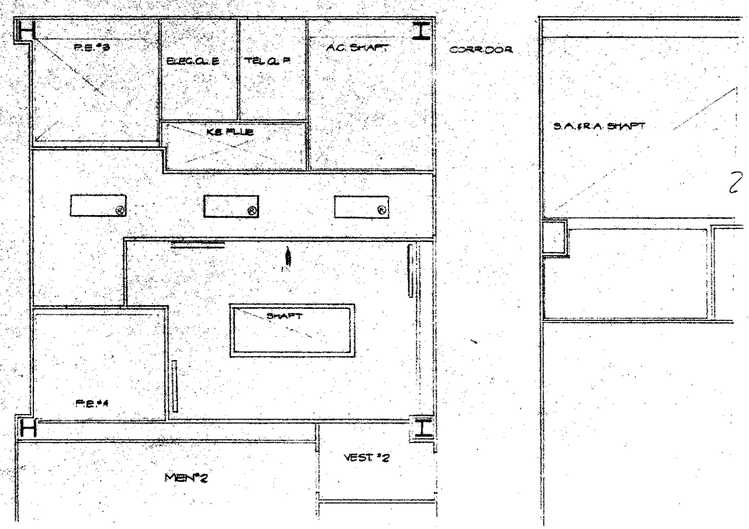

REFLECTED CEILING PLAN

date	REVISIONS	no.
2-21-04	SUBMITTED TO PA FOR REVIEW	
9-7-04	REVISED AS PER PA COMMENT	1
10-8-04	SUBMITTED TO PA FOR REVIEW	
11-4-04	SUBMITTED TO PA FOR REVIEW	

CEC
COMMODITIES EXCHANGE CENTER, INC.
FOUR WORLD TRADE CENTER
NEW YORK, NEW YORK 10048

EGRESS UPGRADE
PHASE 2 AREA D

dwg. title:
6TH FLOOR
DUCTWOPK PLANS

MSJ MEYER, STRUM & JACOBS
MECHANICAL & ELECTRICAL ENGINEERS
NEW YORK, N.Y.

SOSSINORE BRIGNATI & MAZZOTTA, P.C. ARCHITECTS
370 SEVENTH AVENUE NEW YORK, NEW YORK 10001 (212) 695 8900

project 1930
scale 1/4"=1'-0"
date 2-21-04

dwg no.
2M5