

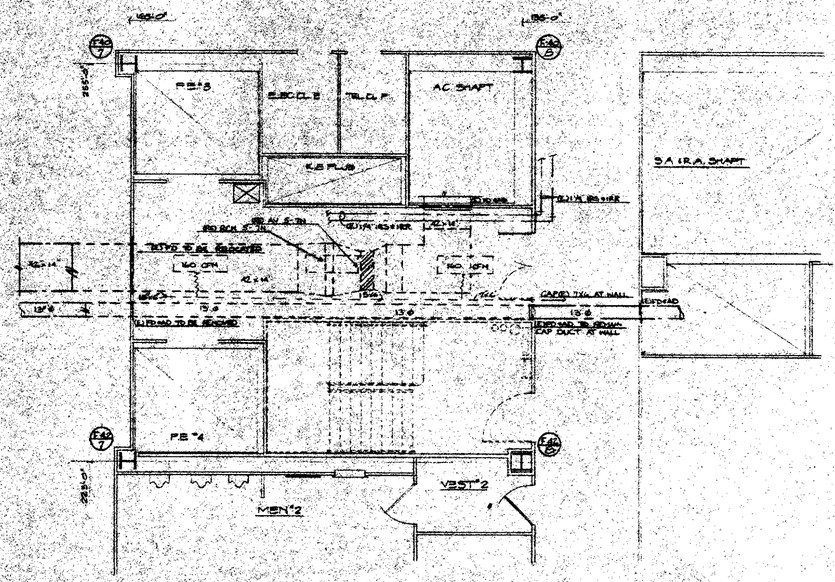


DEMOLITION PLAN

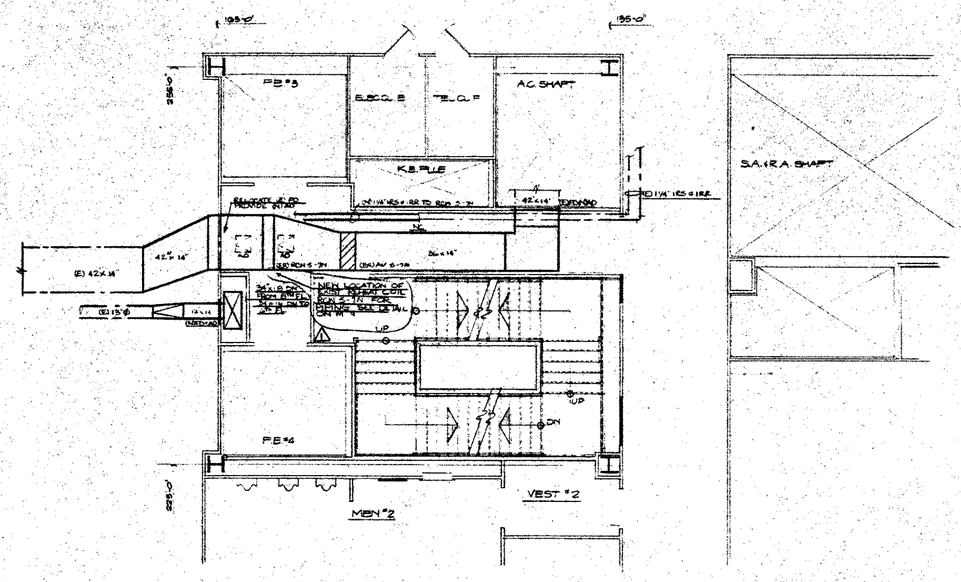

CONSTRUCTION PLAN

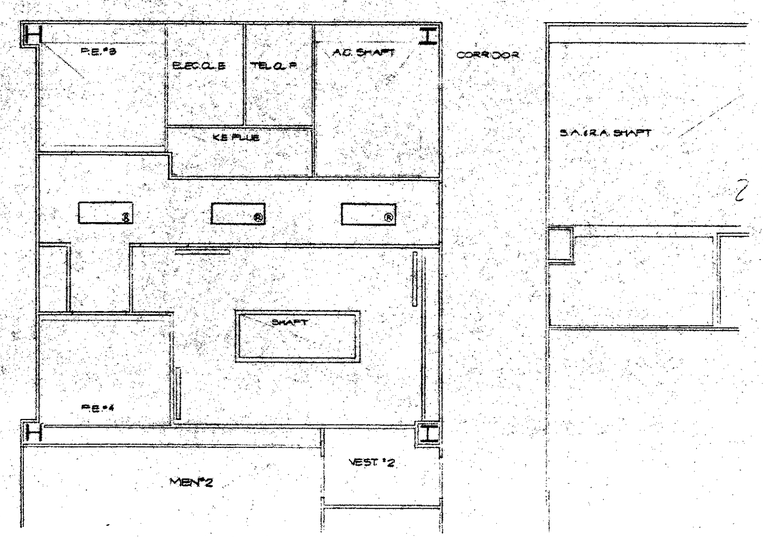

REFLECTED CEILING PLAN

	REVISIONS
2.21.94	SUBMITTED TO PA FOR REVIEW
3.7.94	REVISED AS PER PA COMMENTS
7.8.94	SUBMITTED TO PA FOR REVIEW
11.16.94	SUBMITTED TO PA FOR REVIEW

CEC
COMMODITIES EXCHANGE CENTER, INC.
FOUR WORLD TRADE CENTER
NEW YORK, NEW YORK 10048

EGRESS UPGRADE
PHASE 2 AREA D

dwg. title:
7TH FLOOR
DUCTWORK PLANS

MEYER STRONG & JONES P.C.
MECHANICAL & ELECTRICAL ENGINEERS

SONSIONORE BRIGNATI & MAZZOTTA, P.C. ARCHITECTS
370 SEVENTH AVENUE NEW YORK NEW YORK 10001 (212) 868 8000

project 1930
scale 1/4"=1'-0"
date 2-21-94

dwg no.
2 M 6