

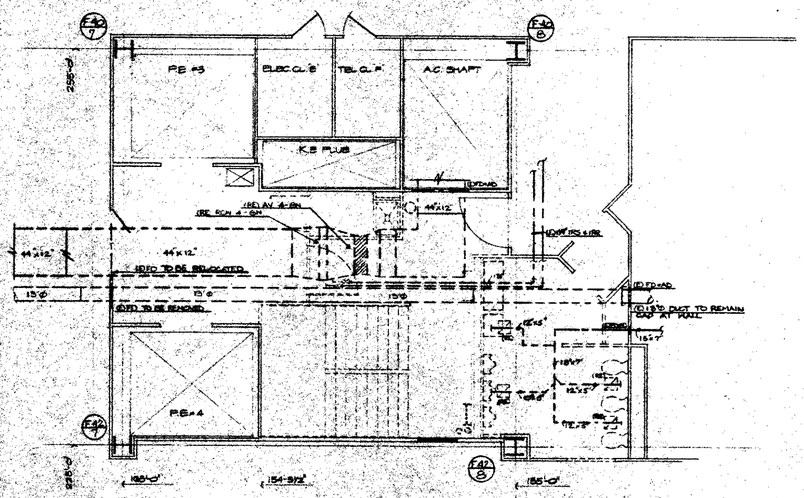


DEMOLITION PLAN

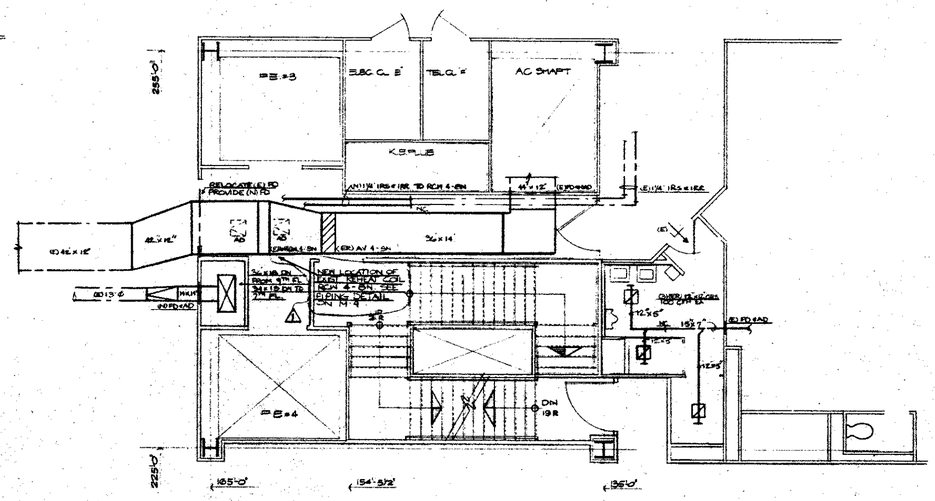

CONSTRUCTION PLAN

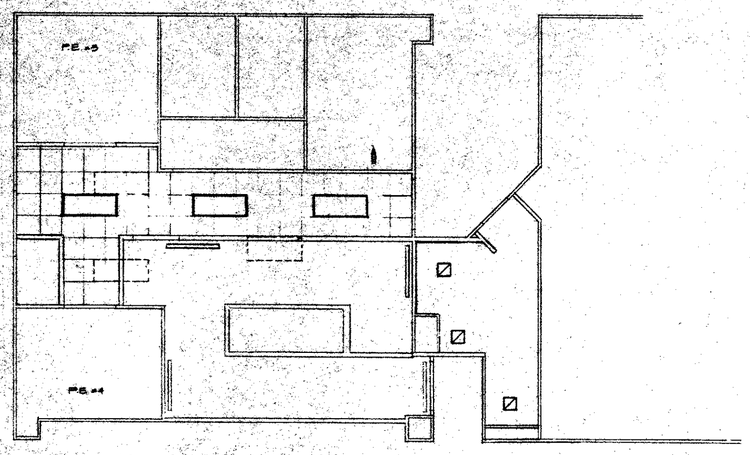

REFLECTED CEILING PLAN

date	REVISIONS	mm
2-21-94	SUBMITTED TO PA FOR REVIEW	
4-7-94	REVISED AS PER PA COMMENTS	1
10-6-94	SUBMITTED TO PA FOR REVIEW	
11-16-94	SUBMITTED TO PA FOR REVIEW	

CEC
COMMODITIES EXCHANGE CENTER, INC.
FOUR WORLD TRADE CENTER
NEW YORK, NEW YORK 10048

EGRESS UPGRADE
PHASE 2 AREA D

dwg. title:
8TH FLOOR
DUCTWORK PLANS

MSJ MEYER STRONG & JONES P.C.
MECHANICAL & ELECTRICAL ENGINEERS
270 MADISON AVE NEW YORK NY 10016

SONSIONORE BRIGNATI & MAZZOTTA, P.C. ARCHITECTS
270 SEVENTH AVENUE NEW YORK, NEW YORK 10001 (212) 868-8900

project 1930
scale 1/4"=1'-0"
date 2-21-94

dwg. no.
2 M 7