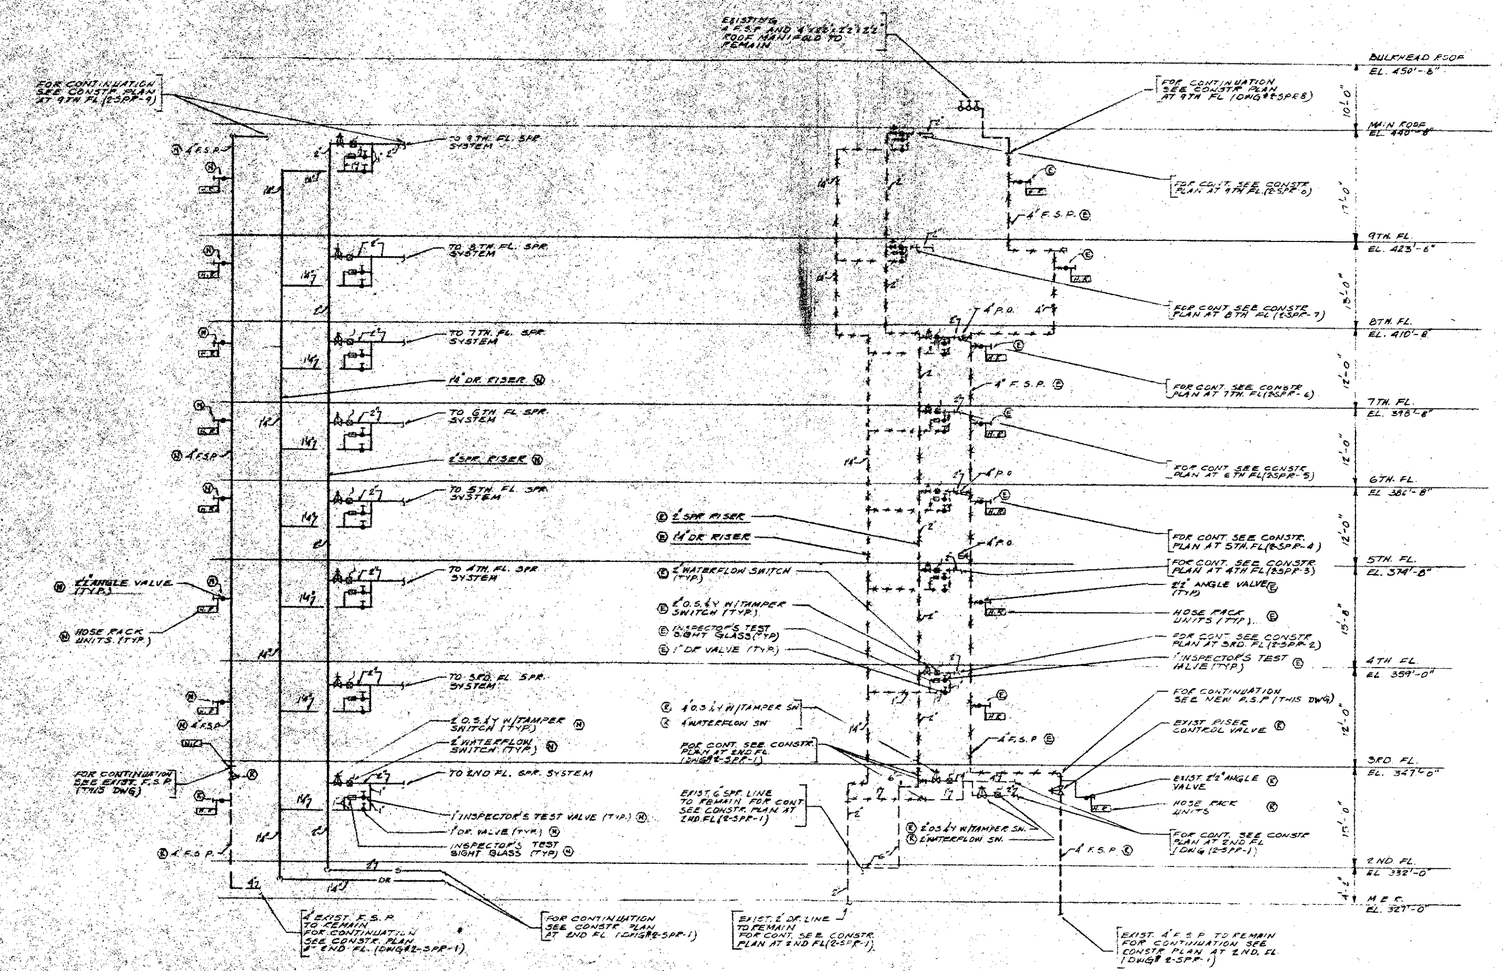


(R) – DENOTES EXISTING ITEM TO REMAIN

(N) – DENOTES NEW ITEM

(E) – DENOTES EXISTING ITEM TO BE REMOVED

NEW RISERS

EXISTING RISERS

NOTE

FOR SPR. LEGEND REFER TO DWG 2-GPR-1 (PHASE 2)

FIRE STANDPIPE AND SPRINKLER RISER DIAGRAMS

N.T.S.

date	REVISIONS	no.
4/18/84	SUBMITTED TO P.A. FOR REVIEW.	
7/6/84	SUBMITTED TO P.A. FOR REVIEW.	
11/16/84	SUBMITTED TO P.A. FOR REVIEW	

CEC
COMMODITIES EXCHANGE CENTER, INC.
FOUR WORLD TRADE CENTER
NEW YORK, NEW YORK 10048

EGRESS UPGRADE
PHASE 2
AREA D

dwg. title:
FIRE STANDPIPE AND SPRINKLER RISER DIAGRAMS

MS&J MEYER STRONG & JONES, PC
MECHANICAL & ELECTRICAL ENGINEERS
230 PARK AVE NEW YORK, NY 10169

SONSENDORF BRIGNATI & MAZZOTTA, P.C. ARCHITECTS
370 SEVENTH AVENUE NEW YORK, NEW YORK 10001 (212) 868 8800

project 1930
scale N.T.S.
date 2-21-84

dwg no.
2-SPR-9