


date	REVISIONS	no.
2-21-84	SUBMITTED TO P.A. FOR REVIEW	
9-7-84	REVISED AS PER PA COMMENT	1
10-8-84	SUBMITTED TO P.A. FOR REVIEW	
10-31-84	REVISED AS PER PA COMMENT	2
11-6-84	SUBMITTED TO PA FOR REVIEW	

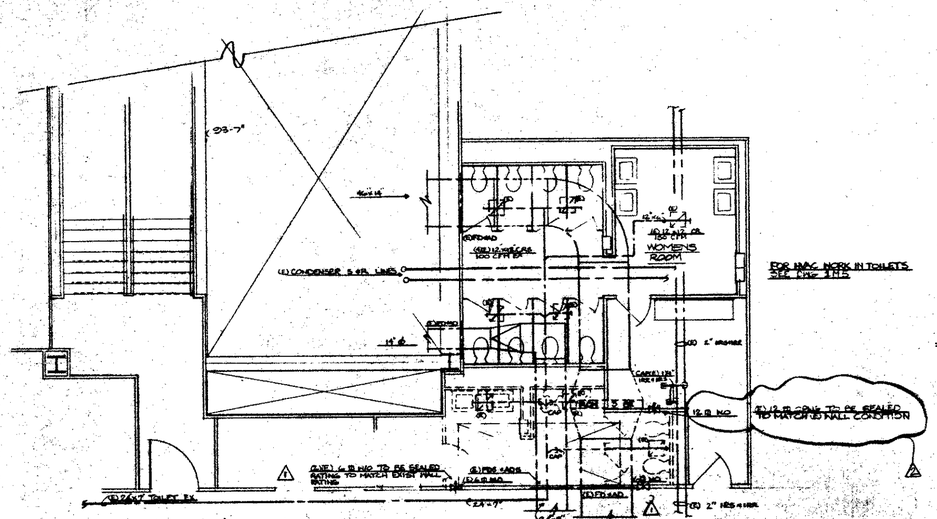


DEMOLITION PLAN
PART. PLAN @ 8TH FLR
AREA - "C"

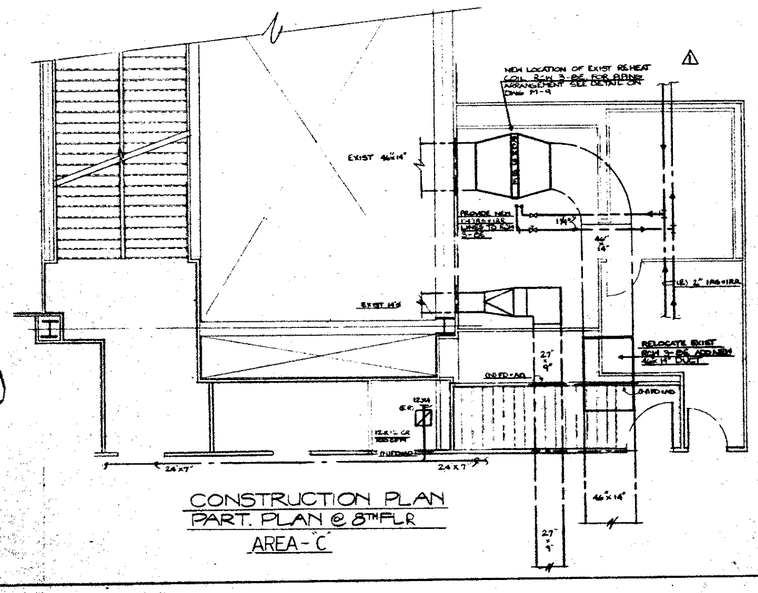

CONSTRUCTION PLAN
PART. PLAN @ 8TH FLR
AREA - "C"

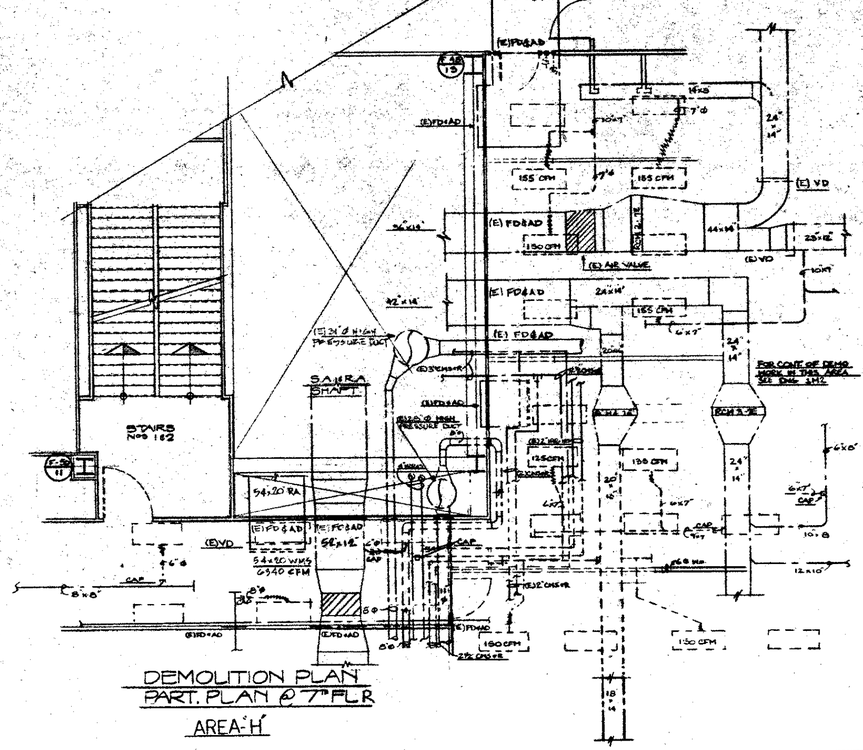

DEMOLITION PLAN
PART. PLAN @ 7TH FLR
AREA-"H"

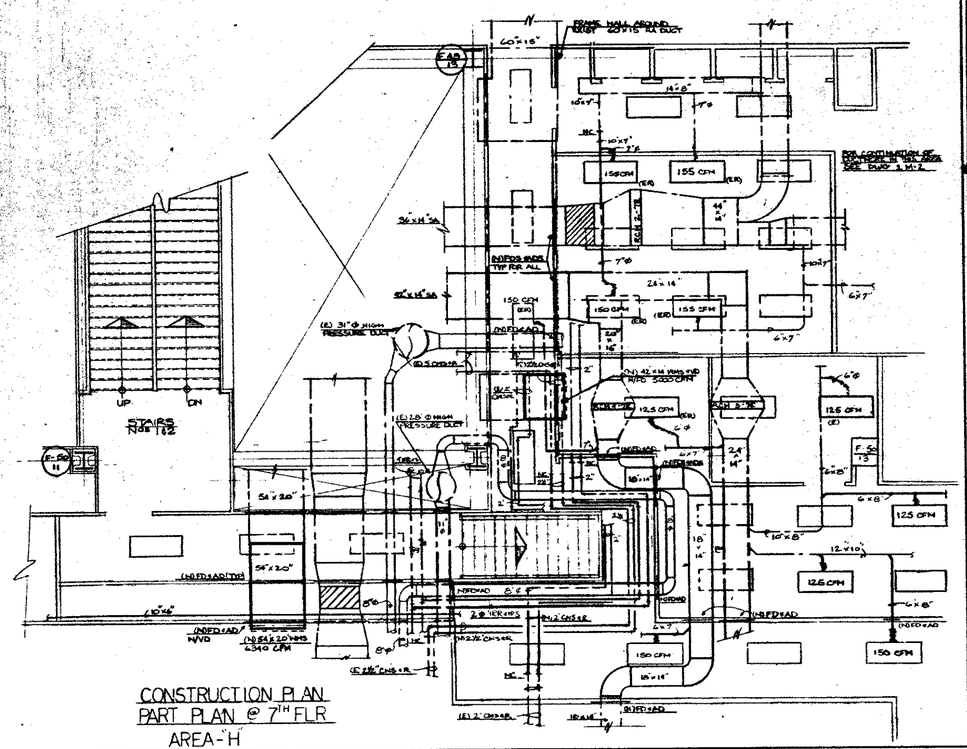

CONSTRUCTION PLAN
PART PLAN @ 7TH FLR
AREA-"H"

CEC
COMMODITIES EXCHANGE CENTER, INC.
FOUR WORLD TRADE CENTER
NEW YORK, NEW YORK 10048

EGRESS UPGRADE PHASE 1 AREAC&H

dwg. title:
7TH-8TH FLR DUCTWORK PLANS

MS&J MEYER STRONG & JONES, P.C.
MECHANICAL & ELECTRICAL ENGINEERS
230 PARK AVE NEW YORK N.Y. 10169

SOMMERFORD SPIGNATI & MAZZOTTA, P.C. ARCHITECTS
370 SEVENTH AVENUE NEW YORK, NEW YORK 10001 (212) 868-8800

project 1980
scale 1/4" = 1'-0"
date 2-21-84
dwg no. IM 1