
date	REVISIONS
2-21-84	SUBMITTED TO PA FOR REVIEW
10-8-83	SUBMITTED TO PA FOR REVIEW
11-19-82	SUBMITTED TO PA FOR REVIEW

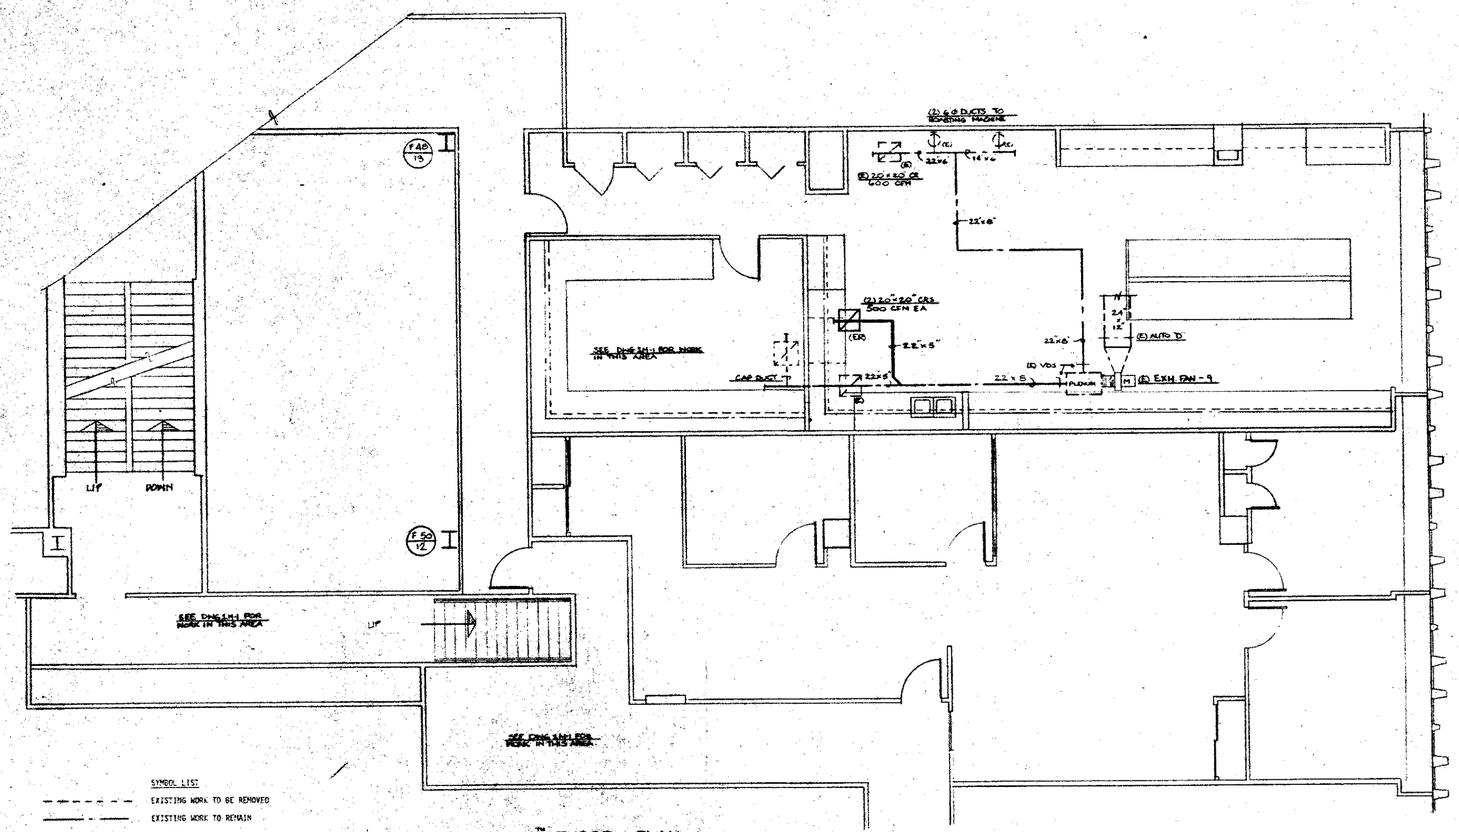

7"- FLOOR PLAN
SCALE 1/8" = 1'-0"

SYMBOL LIST

- - - - - -	EXISTING WORK TO BE REMOVED
———	EXISTING WORK TO REMAIN
———	NEW WORK
(E)	EXISTING TO REMAIN
(ER)	EXISTING WORK RELOCATED
(R)	REMOVE EXISTING
FD & AD	FIRE DAMPER & ACCESS DOOR
IRS-IRR	INTERIOR REHEAT SUPPLY & RETURN
CFM	CUBIC FEET PER MINUTE
VD	VOLUME DAMPER
CR	CEILING RETURN REGISTER
RA	RETURN AIR
SA	SUPPLY AIR
WMS	WIRE MESH SCREEN
RCW	HOT WATER REHEAT COIL
AV	AIR VALVE
M	MOTOR
NIC	CONNECT NEW WORK INTO EXIST

CEC
COMMODITIES EXCHANGE CENTER, INC.
FOUR WORLD TRADE CENTER
NEW YORK, NEW YORK 10048

EGRESS UPGRADE
PHASE 1 AREA C&H

7"FLR DUCTWORK @ ROASTING AREA

MSJ MEYER STRONG & JONES, P.C.
MECHANICAL & ELECTRICAL ENGINEERS
230 PARK AVE NEW YORK 10169

SONSIGNORE BRIGNATI & MAZZOTTA, P.C. ARCHITECTS
370 SEVENTH AVENUE NEW YORK, NEW YORK 10001 (212) 868-8200

project 1430
scale AS NOTED
date 2-21-84

dwg no. M 2