


Date	REVISIONS	No.
2-21-08	SUBMITTED TO PA FOR REVIEW	
10-8-08	SUBMITTED TO PA FOR REVIEW	
11-6-08	SUBMITTED TO PA FOR REVIEW	

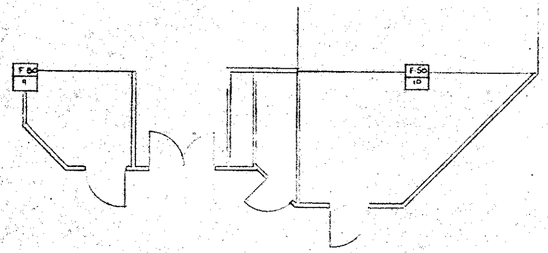


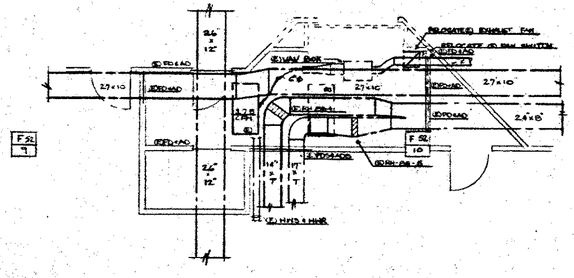

DEMOLITION PLAN
8 TH FL GUARD STATION
AREA - "B"

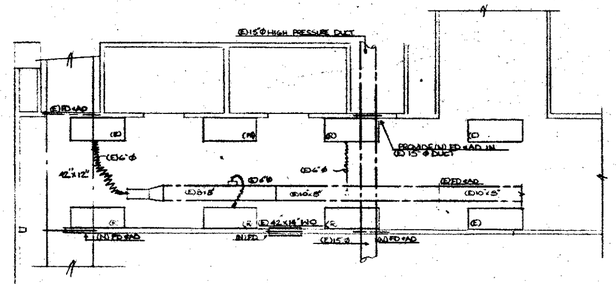

CONSTRUCTION PLAN
7 TH FL WRITE UP AREA
AREA - "G"

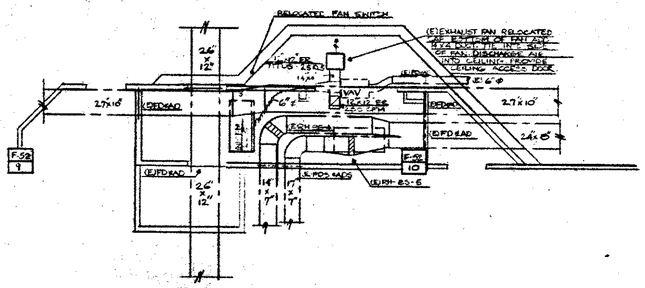

CONSTRUCTION PLAN
8 TH FL GUARD STATION
AREA - "B"

CEC
COMMODITIES EXCHANGE CENTER, INC.
FOUR WORLD TRADE CENTER
NEW YORK, NEW YORK 10048

EGRESS UPGRADE
PHASE 1 AREA
B&G

7TH & 8TH FLOOR
DUCTWORK PLANS

MS&J MEYER STRONG & JONES, P.C.
MECHANICAL & ELECTRICAL ENGINEERS
230 PARK AVE NEW YORK, N.Y. 10169

SOSNOWSKI BRIGNATI & MAZZOTTA, P.C. ARCHITECTS
370 SEVENTH AVENUE NEW YORK, NEW YORK 10001 (212) 868-8200

proj. no. 1330
scale 1/8"=1'-0"
date 2-21-08
dwg no. IM 3