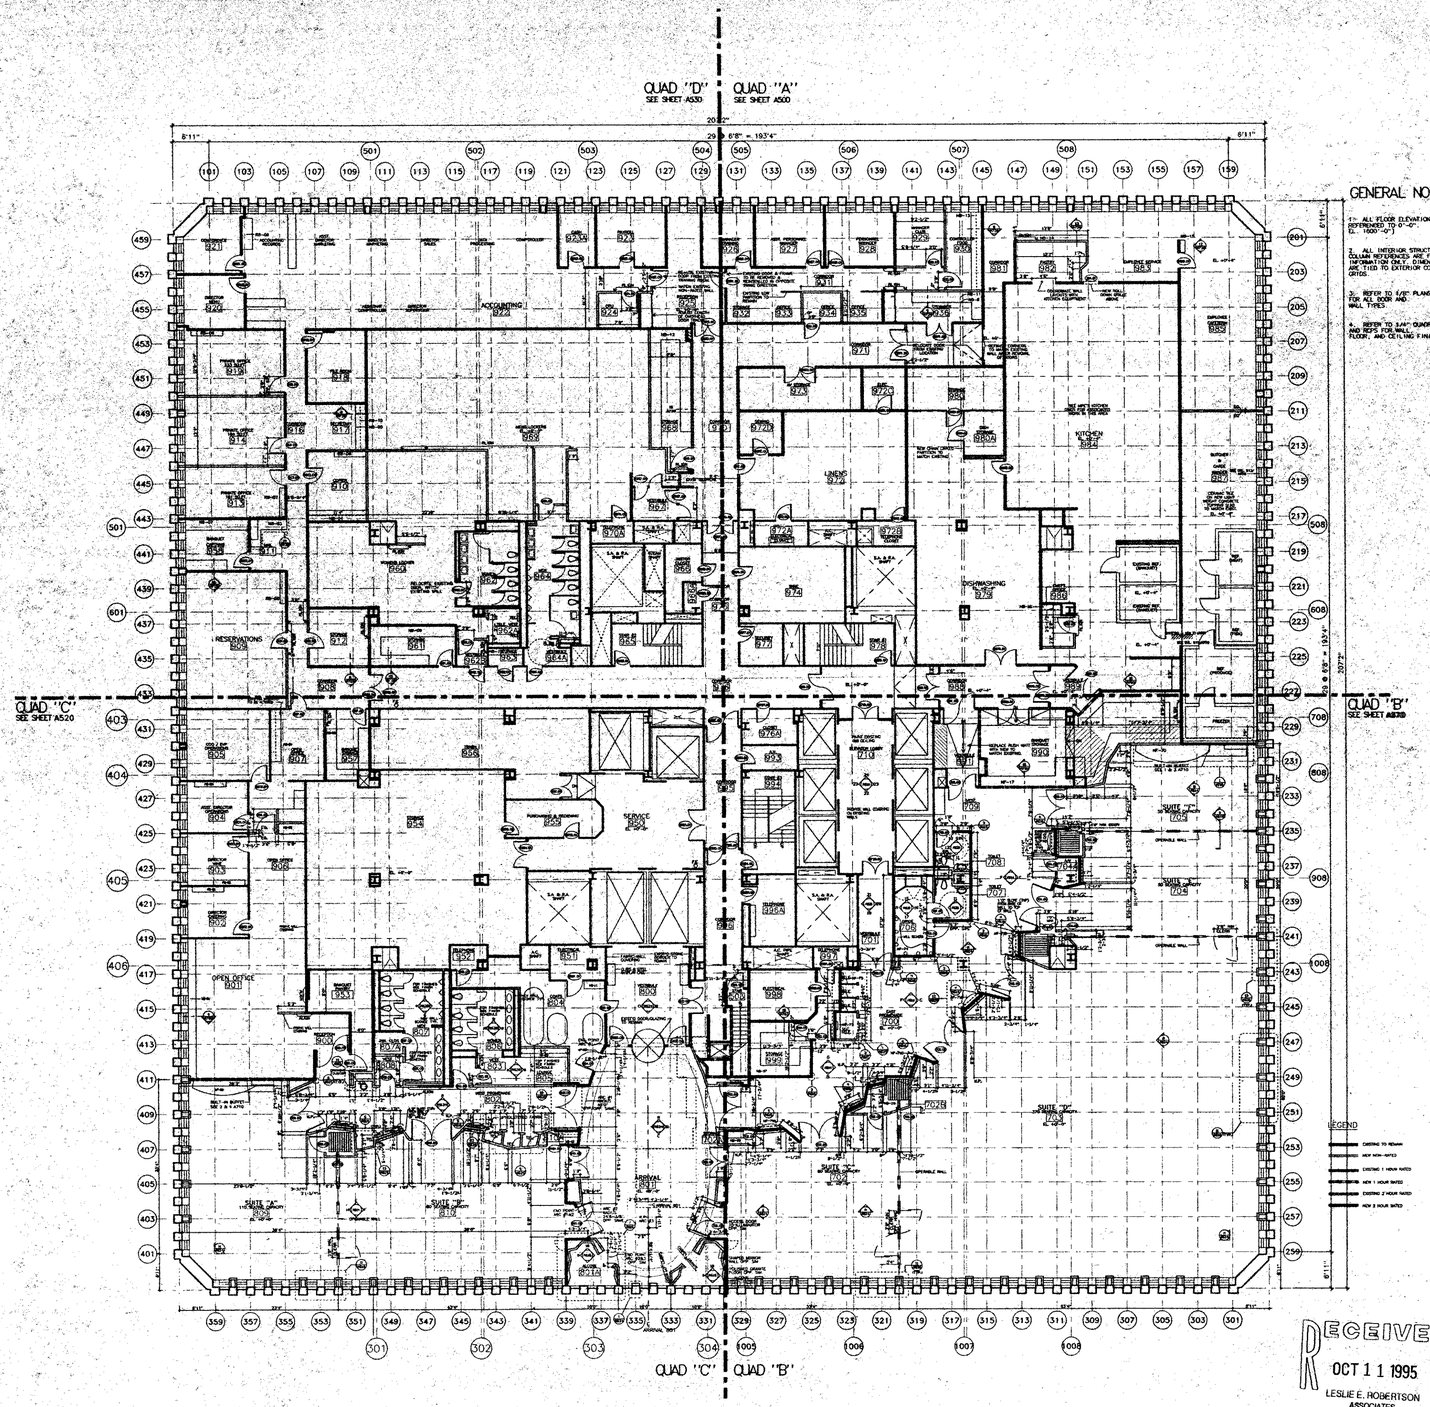


GENERAL NOTES:

1. ALL FLOOR ELEVATIONS REFERENCED TO 0'-0" (i.e. 100'-0").

2. ALL INTERIOR STRUCTURAL COLUMN REFERENCES ARE FOR INFORMATION ONLY. DIMENSIONS ARE TIED TO EXTERIOR COLUMN GRIDS.

3. REFER TO 1/4" PLANS FOR ALL DOOR AND WALL TYPES.

4. REFER TO SAY' QUADRANT PLANS AND RCP'S FOR WALL, FLOOR, AND CEILING FINISHES.

WINDOWS ON THE WORLD
WORLD TRADE CENTER ONE
NEW YORK CITY, NEW YORK

HARDY HOLZMAN PFEIFFER ASSOCIATES

LANDLORD:
PORT AUTHORITY OF NY & NJ
WORLD TRADE DEPARTMENT
1 WORLD TRADE CENTER, 66TH FLOOR WEST
NEW YORK, NEW YORK 10048

OPERATOR:
B.E. WINDOWS CORPORATION
150 EAST 58TH AVENUE
NEW YORK, NEW YORK 10010

ARCHITECT:
HARDY HOLZMAN PFEIFFER ASSOCIATES
902 BROADWAY, 13TH FLOOR
NEW YORK, NEW YORK 10010

MEP ENGINEER:
ALTIERI SEBOR WIEBER
50 LOCUST AVENUE
NORWALK, CONNECTICUT 06851

STRUCTURAL ENGINEER:
LESLIE E. ROBERTSON ASSOCIATES
250 PARK AVENUE
NEW YORK, NEW YORK 10017

KITCHEN PLANNING:
CINI-LITTLE INTERNATIONAL, INC.
10 EAST 39TH STREET
NEW YORK, NEW YORK 10016

AAV ACOUSTICS:
DYER, MASON, WILKE
250 EAST 49TH STREET
NEW YORK, NEW YORK 10016

LIGHTING:
CLINE-BETTRIDGE BERNSTEIN LIGHTING
150 EAST 42ND STREET
NEW YORK, NEW YORK 10010

CODE/ ADA:
DAVID E. FEIBOWITZ, P.E.
70 WEST 40TH STREET
NEW YORK, NEW YORK 10018

BLDG A — NORTH — BLDG B

NO.:	DATE:	REVISIONS:
		CONSTRUCTION DOCUMENTATION SUBMISSION
1	5/22/95	PA QUERIES/REVISIONS
2	6/5/95	PA QUERIES/REVISIONS
3	7/17/95	GENERAL REVISIONS
4	10/9/95	ISSUE FOR CONSTRUCTION

TITLE:
KEY PLAN
106TH FLOOR PLAN

HHPA PROJECT NO. 5466.03
DRAWING NO. A210
DATE: JULY 17, 1995
SCALE: 1/8"=1'-0"

RECEIVED
OCT 11 1995
LESLIE E. ROBERTSON ASSOCIATES
211 E. 46th ST., N.Y., N.Y.C. 10017

TAA 951114.07