




1 REFLECTED CEILING PLAN: DINING AREA 005
SCALE : 1/8" = 1'-0"

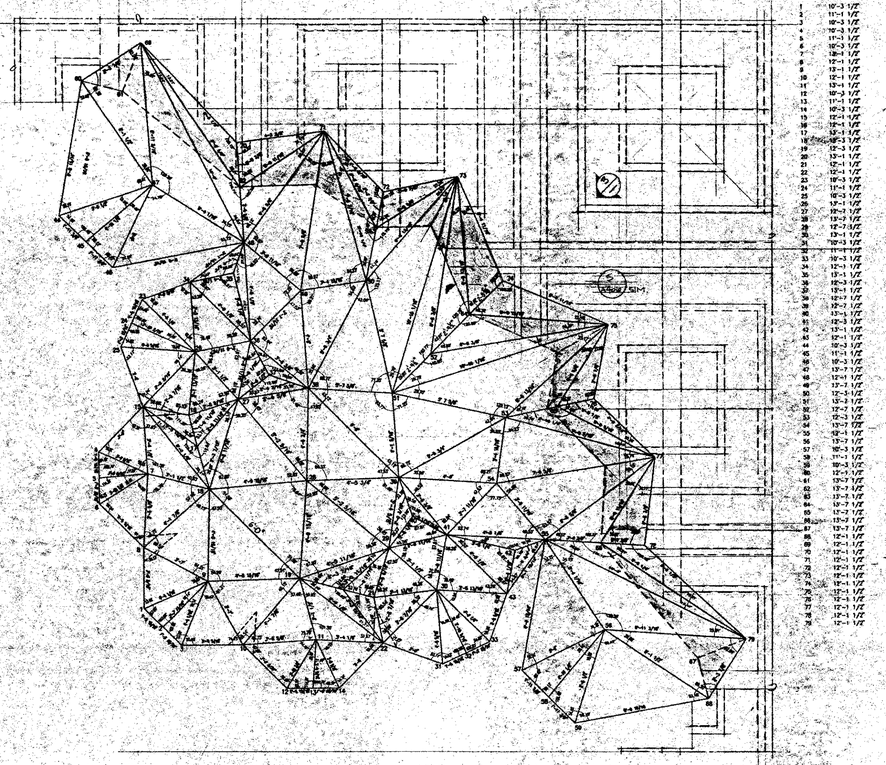


2 REFLECTED CEILING PLAN: DINING AREA 008
SCALE : 1/8" = 1'-0"

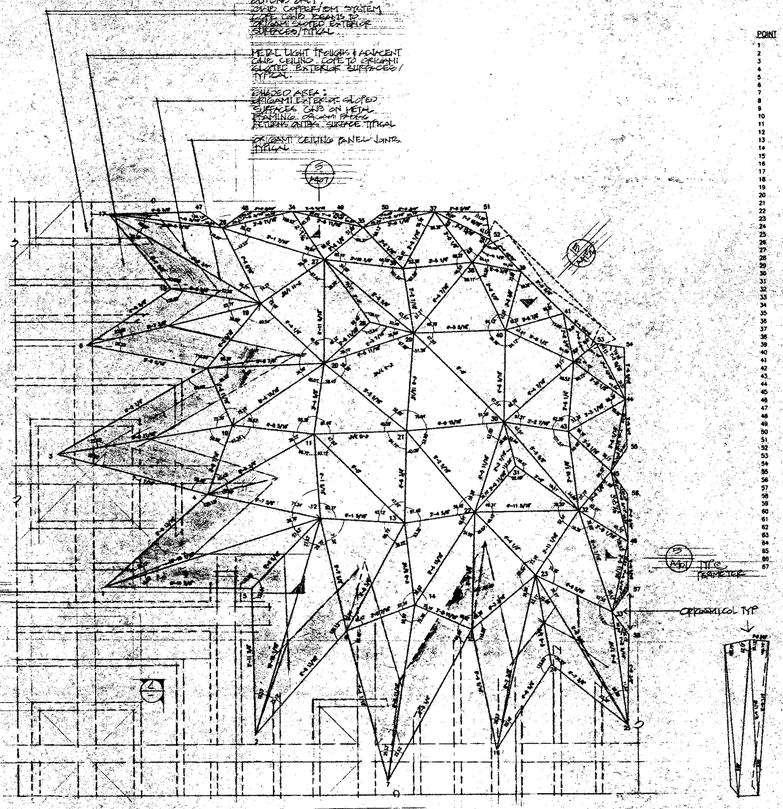

5 AXONOMETRIC VIEW OF TYPICAL ORIGAMI COLUMN
SCALE : 1/8" = 1'-0"

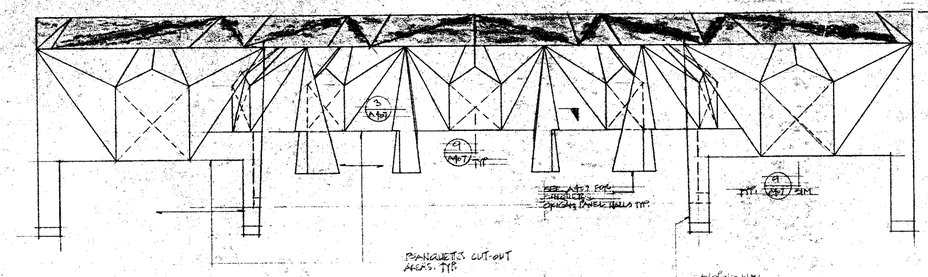

3 ELEVATION: DINING AREA 005 ORIGAMI CEILING
SCALE : 1/8" = 1'-0"

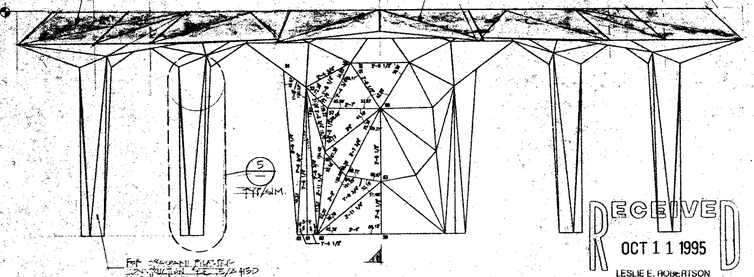

4 ELEVATION: DINING AREA 008 ORIGAMI CEILING
SCALE : 1/8" = 1'-0"

NOTE:
THIS DWG PRESENTS THE GEOMETRICAL ASPECTS OF THE ORIGAMI CEILING FOR SPECIFICS OF STRUCTURE, SEE A401 REF (A401) FOR FINISH, SEE A902. FOR SEE I DWGS)/INTERIOR FINISHES

RECEIVED
OCT 11 1995
LESLIE E. ROBERTSON ASSOCIATES
211 E. 46th ST., N.Y., N.Y.C. 10017

WINDOWS ON THE WORLD
WORLD TRADE CENTER ONE
NEW YORK CITY, NEW YORK

HARDY HOLZMAN PFEIFFER ASSOCIATES

LANDLORD:
PORT AUTHORITY OF NY & NJ
ONE WORLD TRADE CENTER
WORLD TRADE CENTER 66TH FLOOR WEST
NEW YORK, NEW YORK 10048

OPERATOR:
W.T.C. WINDOWS CORPORATION
ONE WORLD TRADE
NEW YORK, NEW YORK 10010

ARCHITECT:
HARDY HOLZMAN PFEIFFER ASSOCIATES
400 BROADWAY 10TH FLOOR
NEW YORK, NEW YORK 10013

MEP ENGINEER:
ALTIERI SEBOR WIEBER
37 KNIGHT STREET
NORWALK, CONNECTICUT 06851

STRUCTURAL ENGINEER:
LESLIE E. ROBERTSON ASSOCIATES
11 EAST 26TH STREET
NEW YORK, NEW YORK 10017

KITCHEN PLANNING:
CRR-LITTLE INTERNATIONAL INC.
420 LEXINGTON AVENUE
NEW YORK, NEW YORK 10165

A/V ACOUSTICS:
DAVID WILSON WISE
8 EAST 36TH STREET
NEW YORK, NEW YORK 10016

LIGHTING:
CLAIRE DETROY BERNSTEIN LIGHTING
50 WEST 22ND STREET
NEW YORK, NEW YORK 10010

CODE/ ADA:
DAVID E. LEVENFELD, P.E.
70 WEST 40TH STREET
NEW YORK, NEW YORK 10018

TOWER A / TOWER B

NO:	DATE:	REVISIONS:
CONSTRUCTION DOCUMENTATION SUBMISSION		
1	10/13/95	ISSUED FOR CONSTRUCTION

TITLE:
DINING AREAS 005 & 008: ORIGAMI CEILING ELEVATIONS & REFLECTED CEILING PLANS

HHPA PROJECT NO.	DRAWING NO.
9446.03	A402

DATE: OCT 9TH, 1995
SCALE: 1/2"=1'-0"

TAA 951114.07