

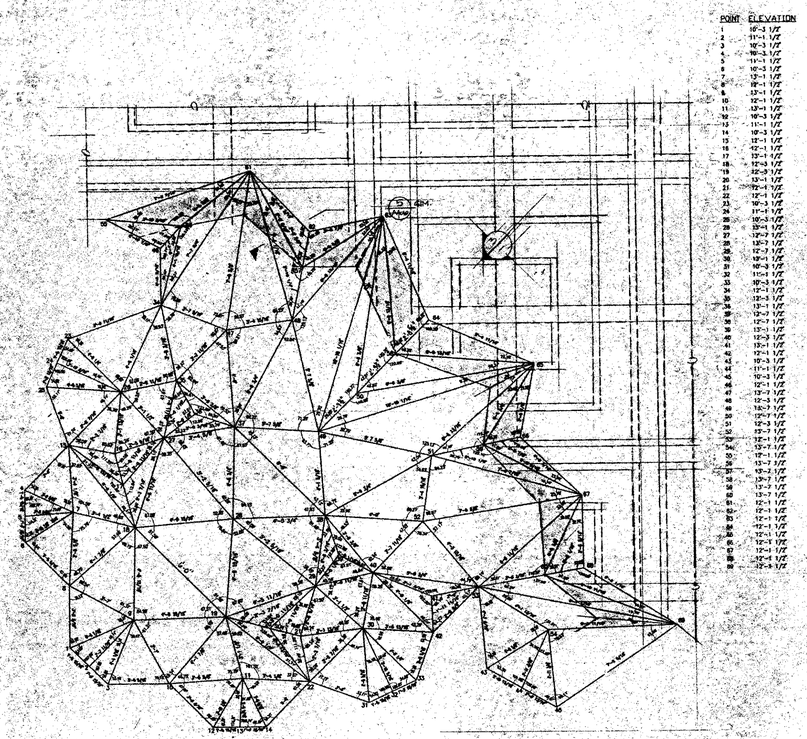



1 REFLECTED CEILING PLAN: DINING AREA 011
SCALE : 1/2" = 1'-0"

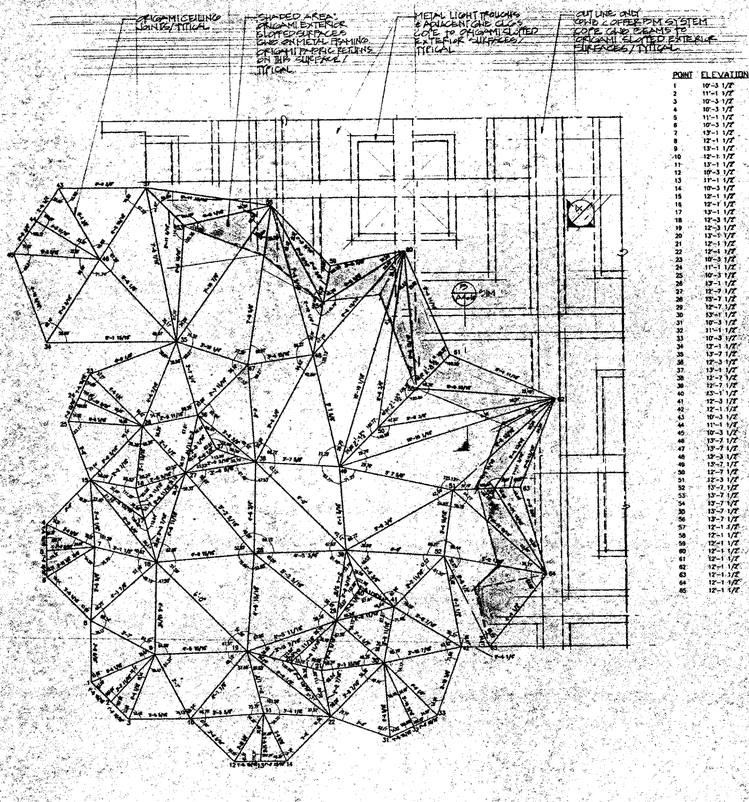

2 REFLECTED CEILING PLAN: DINING AREA 002
SCALE : 1/2" = 1'-0"

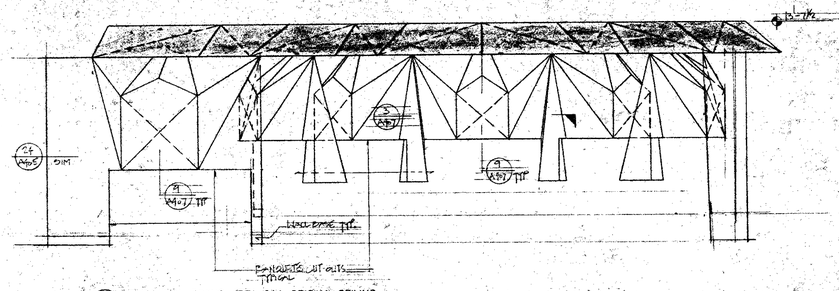

3 ELEVATION: DINING AREA 011 ORIGAMI CEILING
SCALE : 1/2" = 1'-0"

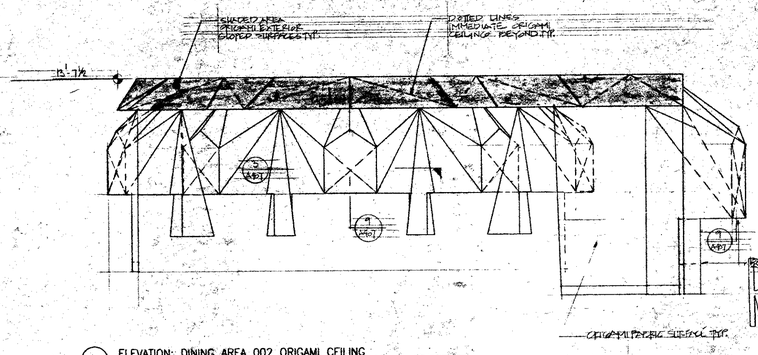

4 ELEVATION: DINING AREA 002 ORIGAMI CEILING
SCALE : 1/2" = 1'-0"

NOTE:
THIS VIEW PRESENTS THE GENERATION OF THE ORIGAMI CEILING. FOR ORIGAMI CEILING FINISHES SEE 7/16 PLAN) FOR MECH. DIFF. & LIGHTING SEE 8/16 PLAN) FOR FINISHES SEE FINISH SHEET

RECEIVED
OCT 11 1995
LESLIE E. ROBERTSON ASSOCIATES
211 E. 46th ST., N.Y., N.Y.C. 10017

WINDOWS ON THE WORLD
WORLD TRADE CENTER ONE
NEW YORK CITY, NEW YORK

HARDY HOLZMAN PFEIFFER ASSOCIATES

LANDLORD:
PORT AUTHORITY OF NY & NJ
WORLD TRADE DEPARTMENT
1 WORLD TRADE CENTER, 105TH FLOOR WEST
NEW YORK, NEW YORK 10048

OPERATOR:
B.E. WINDOWS CORPORATION
156 5TH AVENUE
NEW YORK, NEW YORK 10010

ARCHITECT:
HARDY HOLZMAN PFEIFFER ASSOCIATES
902 BROADWAY, 18TH FLOOR
NEW YORK, NEW YORK 10010

MEP ENGINEER:
ALTIERI SEBOR WIEBER
37 INDUSTRIAL DRIVE
NORMALK, CONNECTICUT 06851

STRUCTURAL ENGINEER:
LESLIE E. ROBERTSON ASSOCIATES
211 EAST 46TH STREET
NEW YORK, NEW YORK 10017

KITCHEN PLANNING:
CINI-LITTLE INTERNATIONAL, INC.
500 MADISON AVENUE
NEW YORK, NEW YORK 10165

A/V ACOUSTICS:
SHEN MILSOM WILKE
5 EAST 39TH STREET
NEW YORK, NEW YORK 10016

LIGHTING:
CLINE BETTRIDGE BERNSTEIN LIGHTING
30 WEST 22ND STREET
NEW YORK, NEW YORK 10010

CODE/ ADA:
DAVID E. LEBOWITZ, P.C.
70 WEST 40TH STREET
NEW YORK, NEW YORK 10018

TOWER A · TOWER B · NORTH

NO.	DATE	REVISIONS:
CONSTRUCTION DOCUMENTATION SUBMISSION		
1	9/1/95	ISSUED FOR CONSTRUCTION

TITLE
DINING AREAS 002 & 011: ORIGAMI CEILING ELEVATIONS & REFLECTED CEILING PLANS

HHPA PROJECT NO: 5466.03
DRAWING NO: A403
DATE: 9/1/1995
SCALE: 1/2"=1'-0"

TAA 951114.07