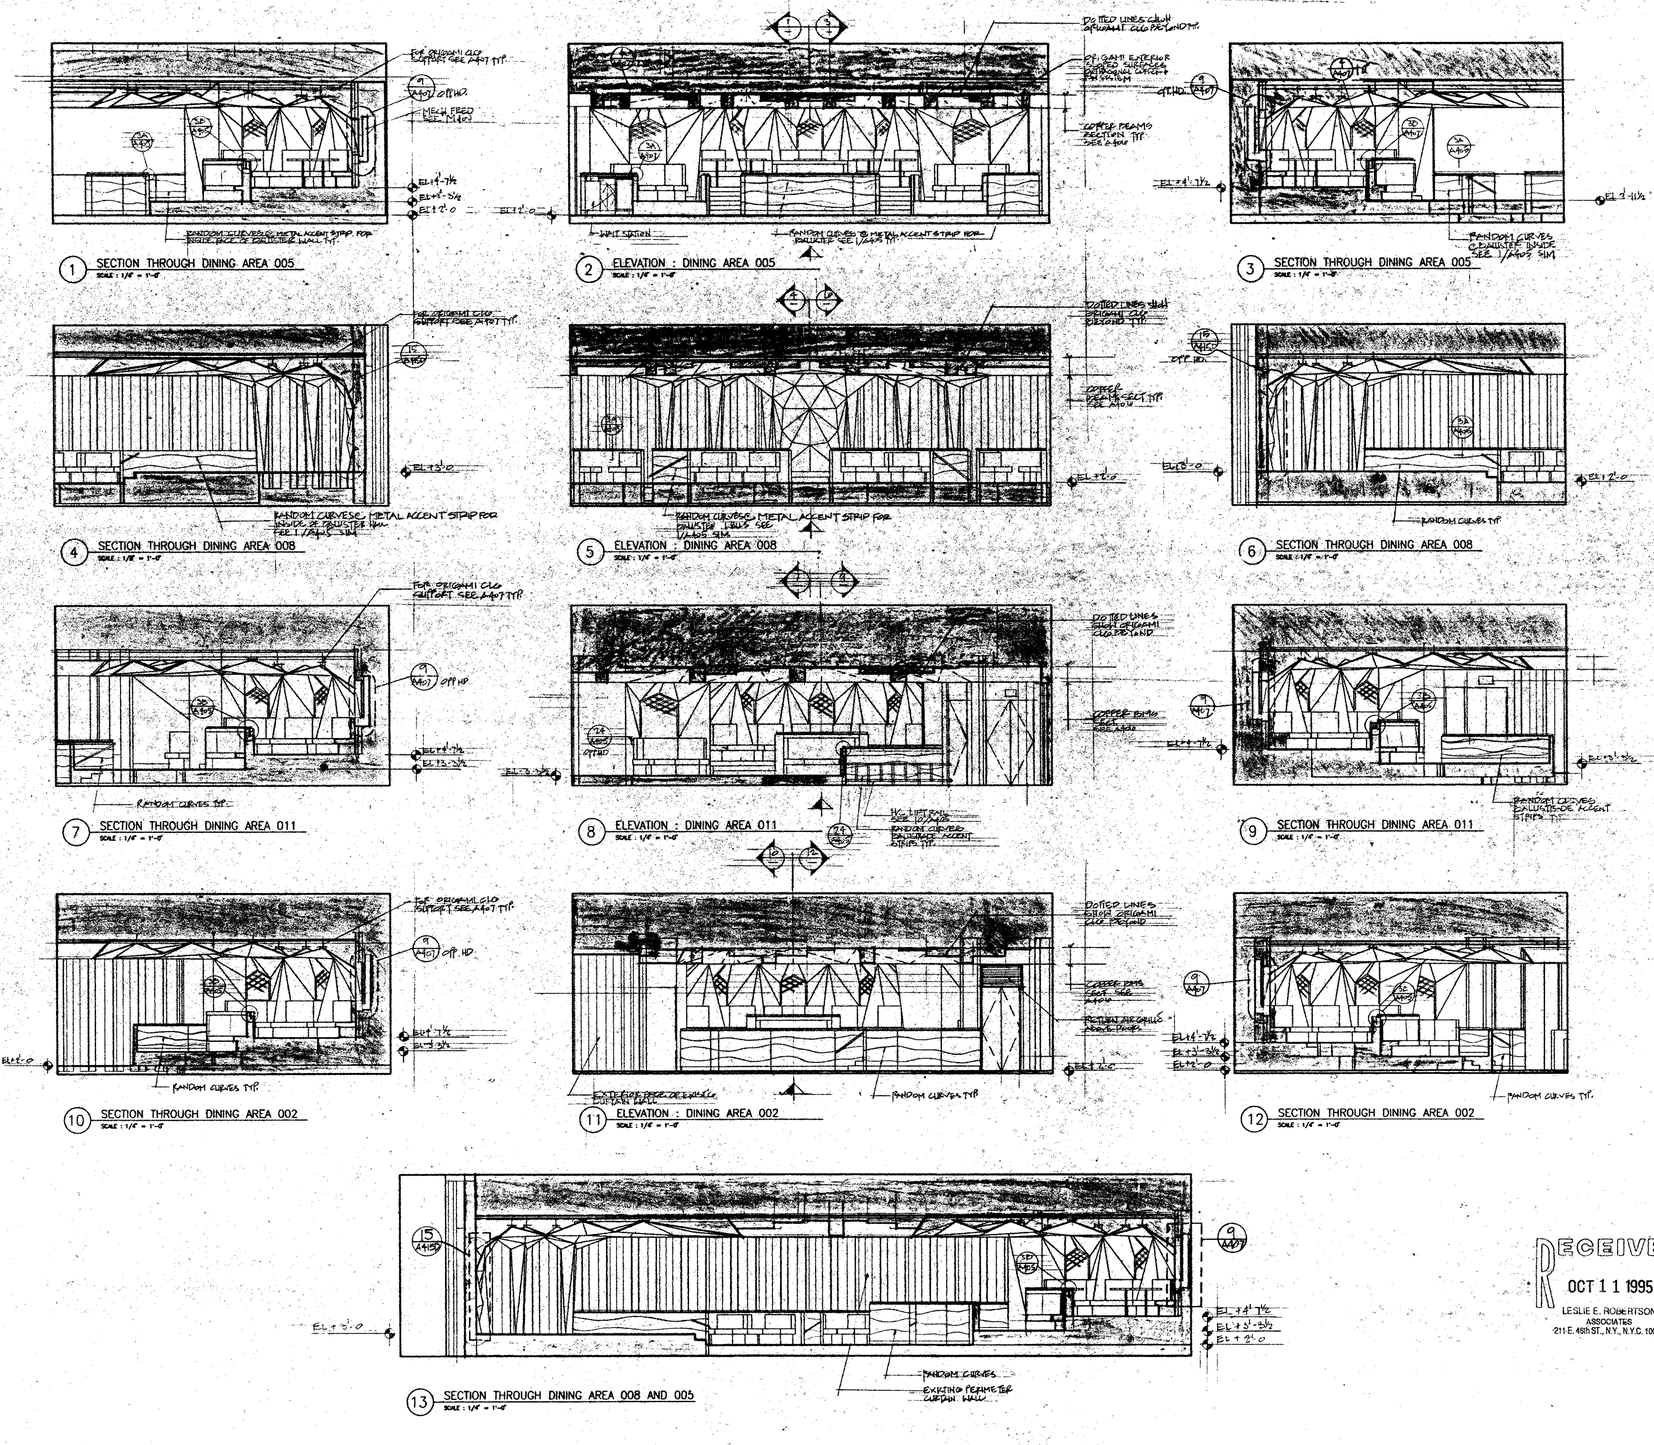


RECEIVED
OCT 11 1995
LESLIE E. ROBERTSON ASSOCIATES
211 E. 46th ST., N.Y., N.Y.C. 10017

WINDOWS ON THE WORLD
WORLD TRADE CENTER ONE
NEW YORK CITY, NEW YORK

HARDY HOLZMAN PFEIFFER ASSOCIATES

LANDLORD:
PORT AUTHORITY OF NY & NJ
1 WORLD TRADE DEPARTMENT
1 WORLD TRADE CENTER, 65TH FLOOR WEST
NEW YORK, NEW YORK 10048

OPERATOR:
B.E. WINDOWS CORPORATION
130 5TH AVENUE
NEW YORK, NEW YORK 10011

ARCHITECT:
HARDY HOLZMAN PFEIFFER ASSOCIATES
305 BROADWAY, 12TH FLOOR
NEW YORK, NEW YORK 10010

M/P ENGINEER:
ALTIERI SEBOR WIEBER
31 ANCHOR STREET
NORWALK, CONNECTICUT 06851

STRUCTURAL ENGINEER:
LESLIE E. ROBERTSON ASSOCIATES
250 PARK AVENUE SOUTH
NEW YORK, NEW YORK 10017

KITCHEN PLANNING:
CINI-LITTLE INTERNATIONAL, INC.
500 MADISON AVENUE
NEW YORK, NEW YORK 10185

A/V ACOUSTICS:
SHEN MILSOM WILKE
5 EAST 16TH STREET
NEW YORK, NEW YORK 10016

LIGHTING:
CLINE BETTRIDGE BERNSTEIN LIGHTING
150 WEST 22ND STREET
NEW YORK, NEW YORK 10011

CODE/ ADA:
DAVID E. LIEBOWITZ, P.C.
170 WEST 74TH STREET
NEW YORK, NEW YORK 10018

TOWER A: U, C, B
NORTH
TOWER B

NO.:	DATE:	REVISIONS:
CONSTRUCTION DOCUMENTATION SUBMISSION		
1	10/4/95	ISSUED FOR CONSTRUCTION

TITLE
DINING 002, 005, 008, 011: ORIGAMI CEILING ELEVATIONS & REFLECTED CEILING PLANS

HHPA PROJECT NO.
9466.03

DRAWING NO.
A404

DATE:
SEPT. 18,1995

SCALE:
1/4"=1'-0"

TAA 951114.07

RECEIVED
OCT 11 1995
LESLIE E. ROBERTSON ASSOCIATES
211 E. 46th ST., N.Y., N.Y.C. 10017