

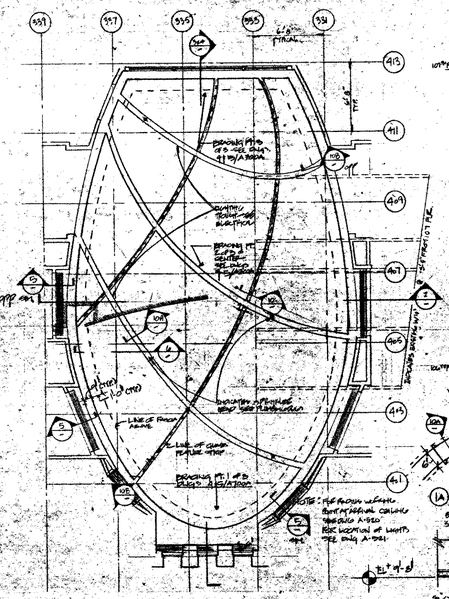



1 REFLECTED CEILING PLAN - ARRIVAL
1/4"=1'-0"

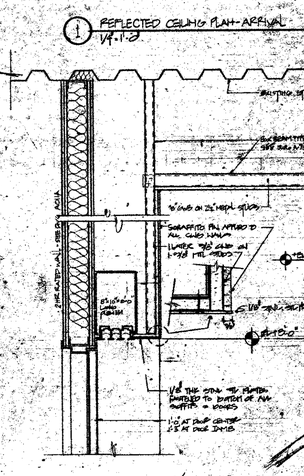


5 SECTION DETAIL @ DOOR/SOFFIT
1-1/2"=1'-0"

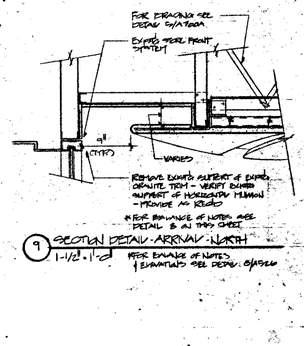


9 SECTION DETAIL - ARRIVAL - NORTH
1-1/2"=1'-0"

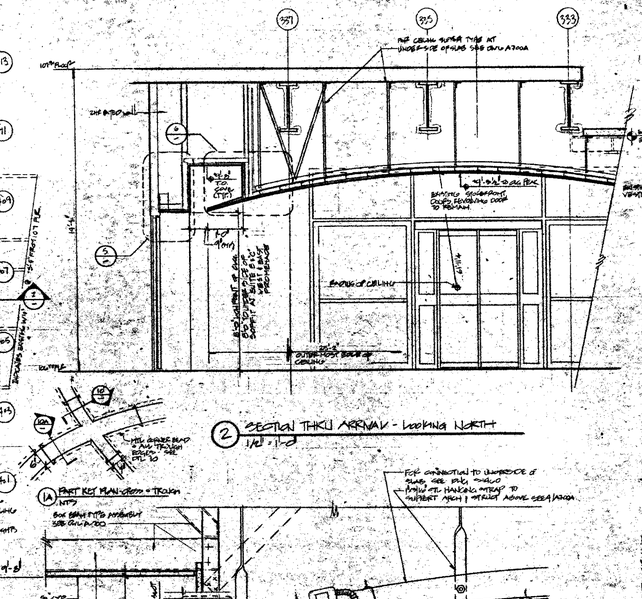

2 SECTION THRU ARRIVAL - LOOKING NORTH
1/4"=1'-0"

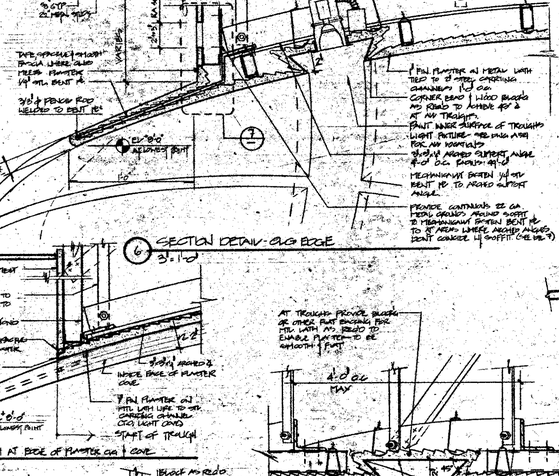

6 SECTION DETAIL @ CLG EDGE
3"=1'-0"

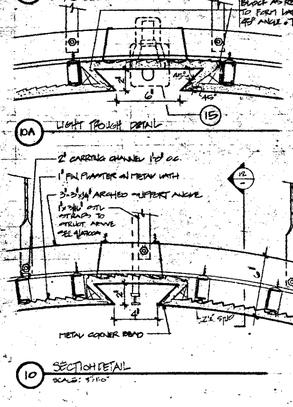


10B SECTION AT EDGE OF PLANTER @ CURB


10A LIGHT TROUGH DETAIL

10 SECTION DETAIL
SCALE: 3"=1'-0"


1A FIRST KEY PLAN - NORTH - TRUTH
NTS

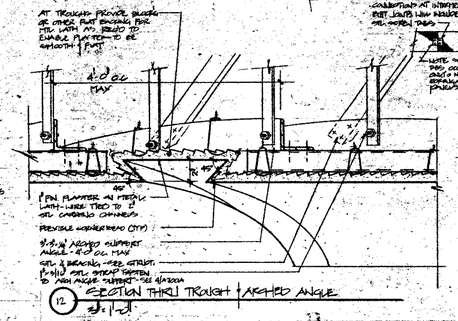


12 SECTION THRU TROUGH / ARCHED ANGLE
3"=1'-0"

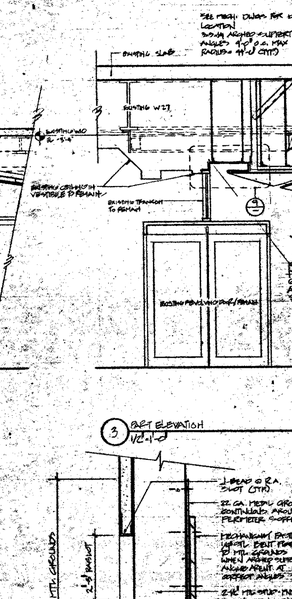


3 EAST ELEVATION
1/2"=1'-0"

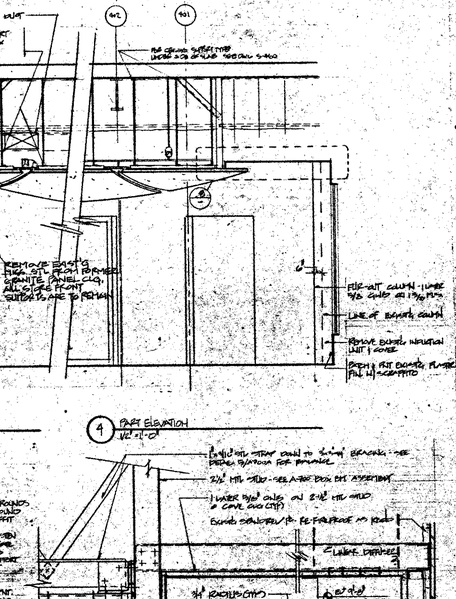


4 EAST ELEVATION
1/2"=1'-0"

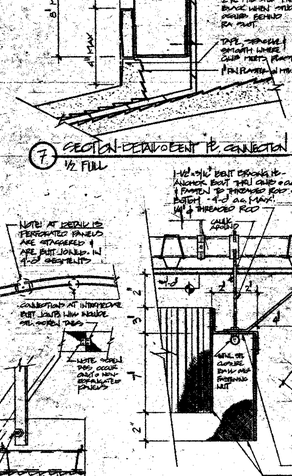


7 SECTION-DETAIL @ CONNECTION
1/2" FULL

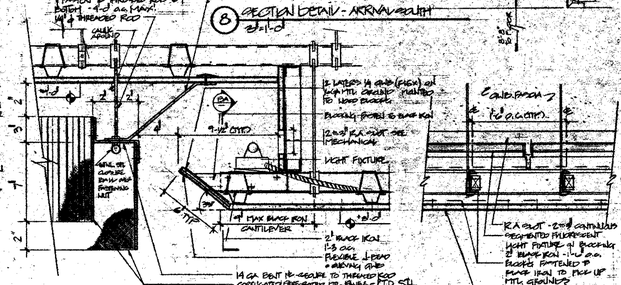

8 SECTION DETAIL - ARRIVAL SOUTH
3"=1'-0"

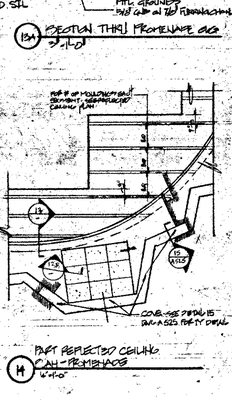

13A SECTION THRU PROMENADE @ CLG
3"=1'-0"

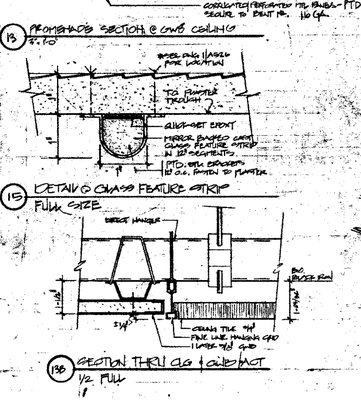

13 PROMENADE SECTION @ CURB CEILING
3"=1'-0"

15 DETAIL @ GLASS FEATURE STRIP
FULL SIZE

13B SECTION THRU CLG @ CURB MT
1/2" FULL

14 FIRST REFLECTED CEILING PLAN - PROMENADE
1/4"=1'-0"

RECEIVED
OCT 11 1995
LESLIE E. ROBERTSON ASSOCIATES
211 E. 46th ST., N.Y., N.Y.C. 10017

WINDOWS ON THE WORLD
WORLD TRADE CENTER ONE
NEW YORK CITY, NEW YORK

HARDY HOLZMAN PFEIFFER ASSOCIATES

LANDLORD:
PORT AUTHORITY OF NY & NJ
WORLD TRADE DEPARTMENT
1 WORLD TRADE CENTER, 65TH FLOOR WEST
NEW YORK, NEW YORK 10048

OPERATOR:
S.E. THOMAS CORPORATION
NEW YORK, NEW YORK 10019

ARCHITECT:
HARDY HOLZMAN PFEIFFER ASSOCIATES
200 WEST 20th STREET
NEW YORK, NEW YORK 10019

M&P ENGINEER:
ALTIERI SEBOR & WIEBER
NORWALK, CONNECTICUT 06851

STRUCTURAL ENGINEER:
LESLIE E. ROBERTSON ASSOCIATES
211 E. 46th STREET
NEW YORK, NEW YORK 10017

KITCHEN PLANNER:
CINI-LITTLE INTERNATIONAL INC.
NEW YORK, NEW YORK 10165

A/V ACOUSTICS:
R. DUDLEY RUSH WALKER
200 WEST 20th STREET
NEW YORK, NEW YORK 10019

LIGHTING:
CLINE BERNHARD BRANSTEIN LIGHTING
NEW YORK, NEW YORK 10019

CODES/ ADA:
DAVID M. SCHWARTZ, P.E.
70 WEST 71st STREET
NEW YORK, NEW YORK 10019

BLDG. A B NORTH BLDG.

NO. / DATE: REVISIONS:

CONSTRUCTION DOCUMENTATION SUBMISSION
6 15 95
7 17 95 GENERAL EDITS
REVISED ISSUED FOR CONSTRUCTION

TITLE:
CEILING DETAILS

WHPA PROJECT NO. 9406.03
DRAWING NO. A526
DATE: NOV. 1, 1995
SCALE:

TAA 951114.07