




6A PLAN VIEW · FLOATING SIDEBOARD QTY. 6
1/2" = 1'-0"

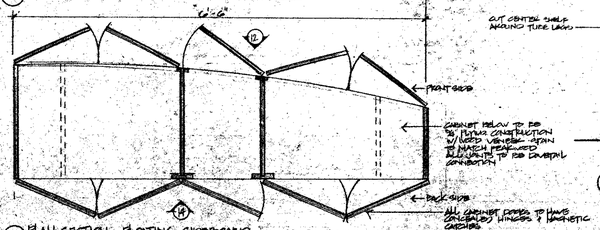


5 PLAN SECTION · FLOATING SIDEBOARD
1/2" = 1'-0"

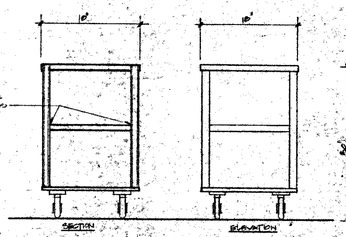

4 SECTION + ELEVATION OF BASIC CUBICDON TYP.
1/2" = 1'-0"

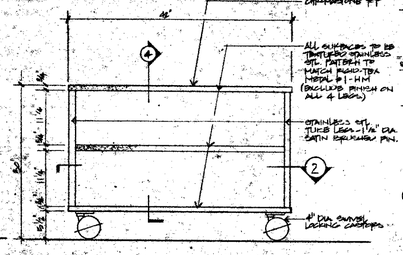


3 ELEVATION · BASIC CUBICDON · TYP.
1/2" = 1'-0"

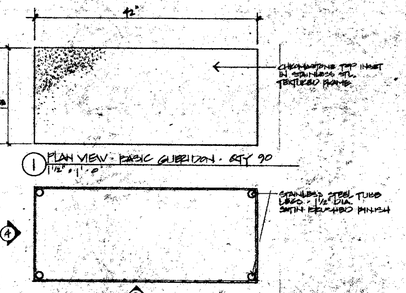


1 PLAN VIEW · BASIC CUBICDON · QTY 90
1/2" = 1'-0"


2 PLAN SECTION · BASIC CUBICDON
1/2" = 1'-0"

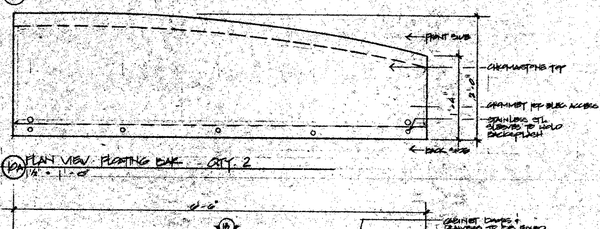


6A PLAN VIEW · FLOATING BAR QTY. 2
1/4" = 1'-0"

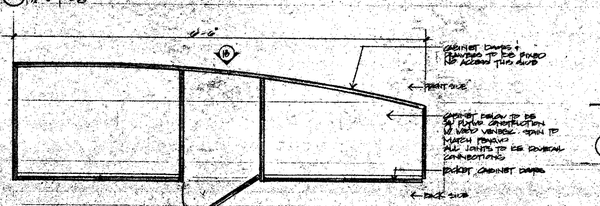


10 PLAN SECTION · FLOATING BAR
1/2" = 1'-0"

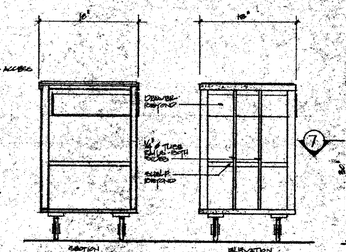

9 SECTION + ELEVATION OF SPECIALTY CUBICDON
1/2" = 1'-0"

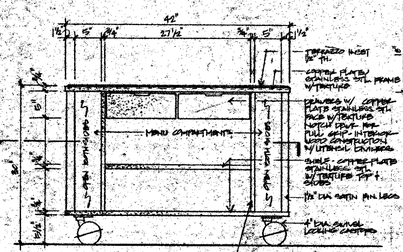


8 ELEVATION · SPECIALTY CUBICDON · TYP
1/2" = 1'-0"

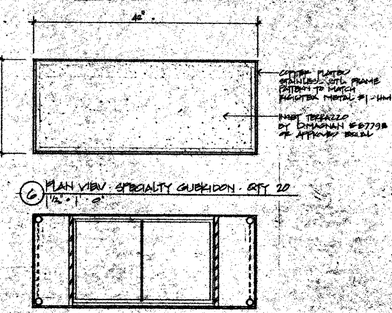


6 PLAN VIEW · SPECIALTY CUBICDON · QTY 20
1/2" = 1'-0"

7 PLAN SECTION · SPECIALTY CUBICDON
1/2" = 1'-0"

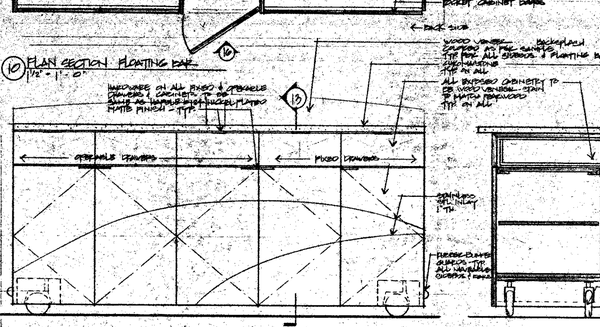


14 FRONT ELEVATION OF FLOATING SIDEBOARD
1/2" = 1'-0"

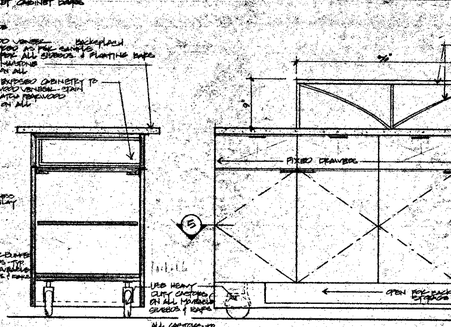


13 SECTION
1/2" = 1'-0"


12 BACK ELEVATION OF FLOATING SIDEBOARD
1/2" = 1'-0"

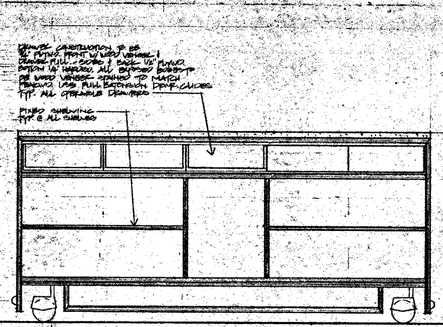

11 SECTION THRU FLOATING SIDEBOARD
1/2" = 1'-0"

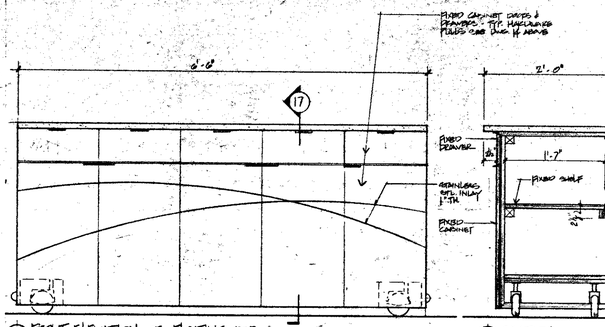


18 FRONT ELEVATION OF FLOATING BAR
1/2" = 1'-0"

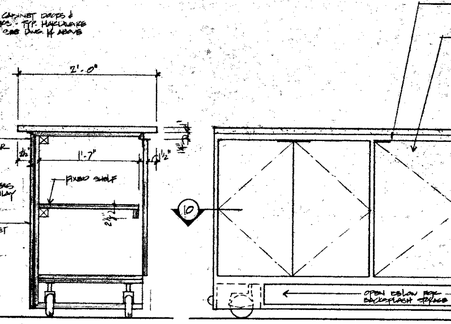

17 SECTION
1/2" = 1'-0"

16 BACK ELEVATION OF FLOATING BAR
1/2" = 1'-0"

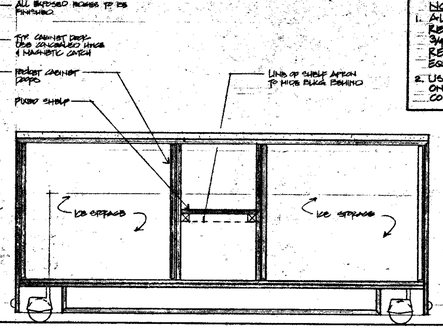

15 SECTION THRU FLOATING BAR
1/2" = 1'-0"

NOTE:
1. ALL MILLWORK THAT REQUIRES WOOD: USE 3/4" PLYWOOD FIRE RETARDANT OR APPROVED EQUAL
2. USE DOVETAIL JOINTS ON ALL PLYWOOD CONNECTIONS

RECEIVED
OCT 11 1995
LESLIE E. ROBERTSON
ASSOCIATES
211 E. 46th ST., N.Y., N.Y.C. 10017

WINDOWS ON THE WORLD
WORLD TRADE CENTER ONE
NEW YORK CITY, NEW YORK

HARDY HOLZMAN PFEIFFER ASSOCIATES

LANDLORD:
PORT AUTHORITY OF NY & NJ
1 WORLD TRADE CENTER, 104TH FLOOR WEST
NEW YORK, NEW YORK 10048

OPERATOR:
B.E. WINDS CORPORATION
1251 6TH AVENUE
NEW YORK, NEW YORK 10019

ARCHITECT:
HARDY HOLZMAN PFEIFFER ASSOCIATES
420 BROADWAY - 10TH FLOOR
NEW YORK, NEW YORK 10013

MEP ENGINEER:
ALTIERI SEBOR & WIEBER
NORWALK, CONNECTICUT 06851

STRUCTURAL ENGINEER:
LESLIE E. ROBERTSON ASSOCIATES
NEW YORK, NEW YORK 10013

KITCHEN PLANNING:
CPM - VITA CONSULTATIONS, INC
NEW YORK, NEW YORK 10165

A/V ACOUSTICS:
PAUL S. VEVEN
NEW YORK, NEW YORK 10016

LIGHTING:
CLAIRE BETTINGER DESIGN LIGHTING
NEW YORK, NEW YORK 10010

CODES/ ADA:
DAVID L. HEBERT, P.E.
70 WEST 36TH STREET
NEW YORK, NEW YORK 10018

BLDG. A, B, C, D — NORTH — BLDG.

NO.: DATE: REVISIONS:
CONSTRUCTION DOCUMENTATION SUBMISSION
A 10/95 PERMIT FOR CONSTRUCTION

TITLE: 100 & 107 MILLWORK
SUBJECTIONS: FLOATING SIDEBOARDS - FLOATING BARS

HHPA PROJECT NO. 9468.03
DRAWING NO. A.712
DATE: 7/31/95
SCALE: AS NOTED

TA 95119.07