
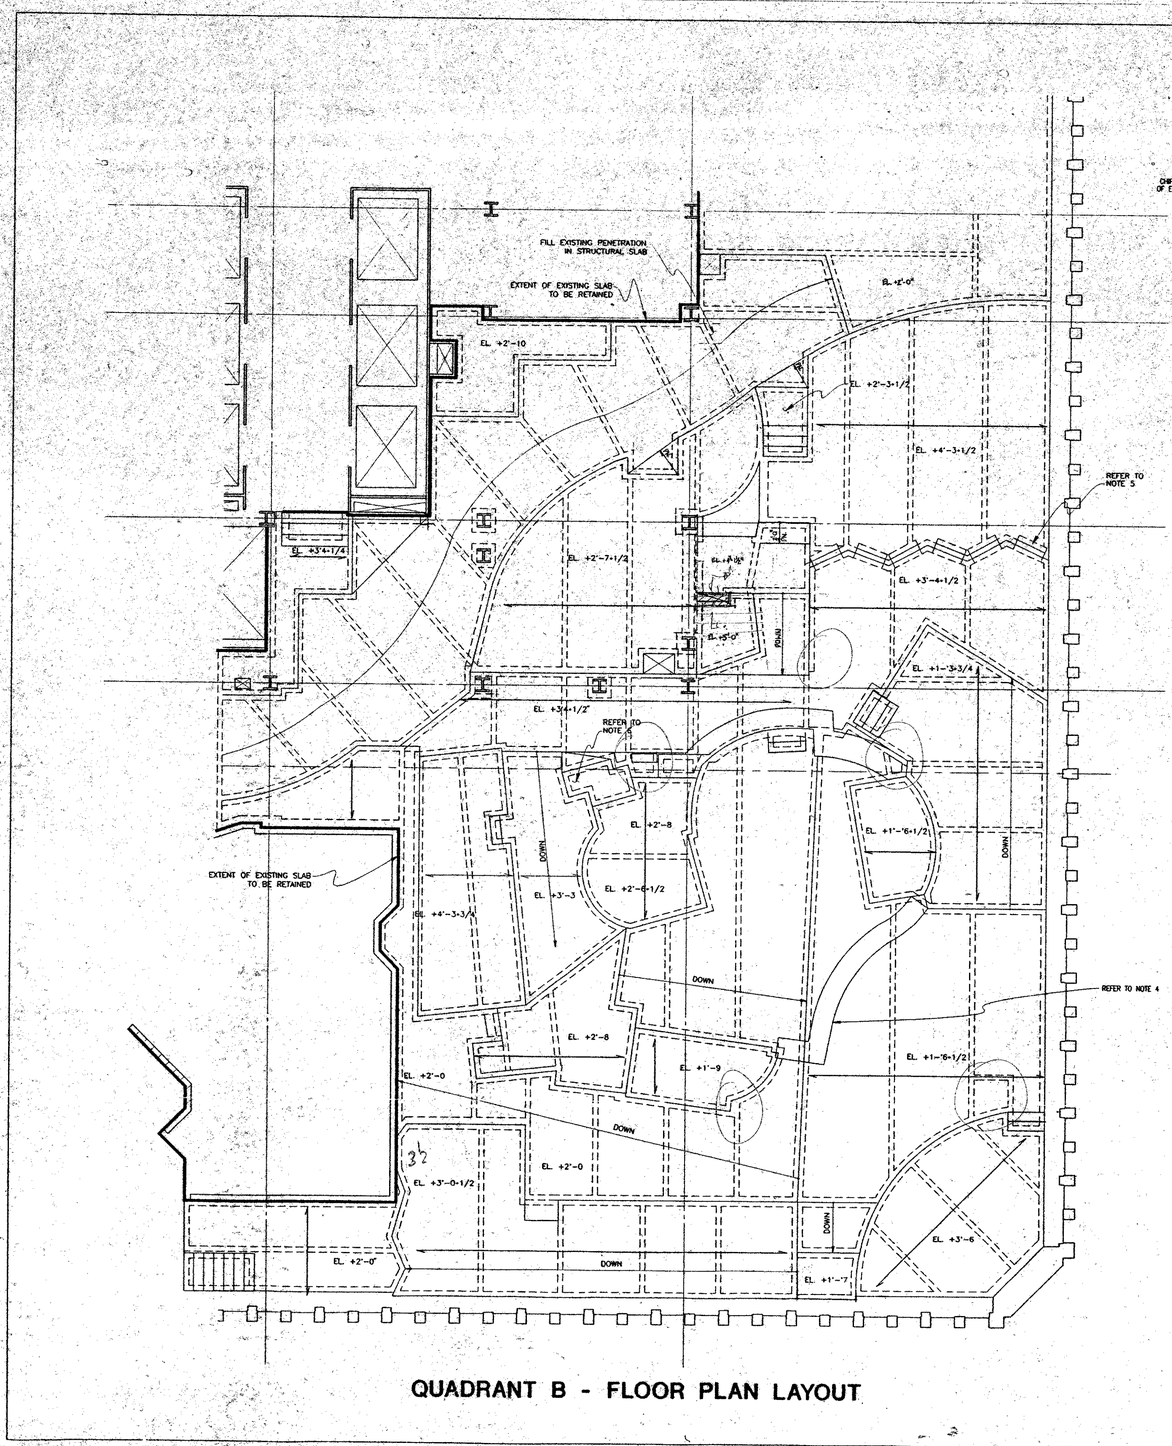



QUADRANT B - FLOOR PLAN LAYOUT

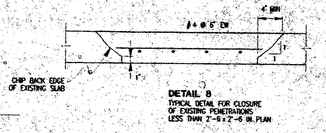


DETAIL 8
TYPICAL DETAIL FOR CLOSURE OF EXISTING PENETRATIONS LESS THAN 2'-0 I 2'-0 IN. PLAN

GENERAL NOTES


1. FOR GENERAL NOTES, STEEL DECK AND CONCRETE SLAB NOTES REFER TO DRAWING S400
2. FOR TYPICAL DETAILS REFER TO DRAWING S400
3. ALL DIMENSIONS SHOWN ARE APPROXIMATE REFER TO ARCHITECTURAL DRAWINGS FOR DIMENSIONS
4. REFER TO ARCHITECTURAL DRAWINGS FOR LOCATION AND DIMENSIONS OF ARCHITECTURAL SET DOWN IN SLAB. MINIMUM DEPTH OF SET DOWN INTO NEW SLAB TO BE 1/2" DEPRESS MESH REINFORCEMENT LOCALLY TO MAINTAIN 3/4" CLEAR COVER.
5. REFER TO ARCHITECTURAL DRAWINGS FOR BLOCKOUT DETAIL FOR WINDOWS.
6. REFER TO ARCHITECTURAL DRAWING FOR DETAIL OF SUPPORT FOR WATER DISPLAY TANKS.

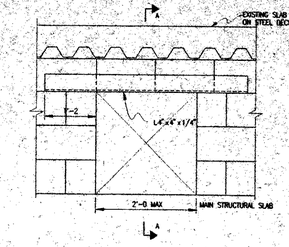

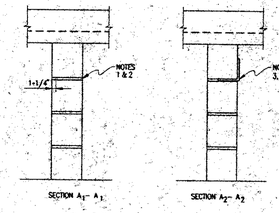

DETAIL 9
LINTEL INSTALLATION INCISTING BLOCKWALLS SUPPORTING RAISED SLABS.

1. REMOVE MORTAR JOINT BETWEEN TOP TWO BLOCKS, LEAVE 1-1/4" MIN OF EXISTING MORTAR IN PLACE.
2. PLACE GROUT, MIXED TO A SMOOTH FLUID CONSISTENCY, ALONG LOWER SURFACE OF OPENING.
3. PLACE A LAYER OF GROUT ON HORIZONTAL SURFACE OF THE ANGLE.
4. INSERT ANGLE INTO OPENING.
5. BACKFILL WITH GROUT ANY VOID BETWEEN VERTICAL LEG OF THE ANGLE AND THE BLOCK FACE.
6. ONCE GROUT HAS SET REMOVE BLOCKWORK TO STRAIGHT LINES AS SHOWN.

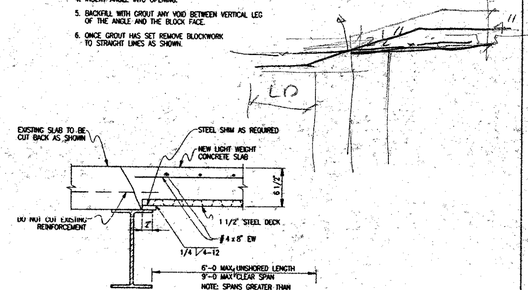

DETAIL 10
TYPICAL INFILL SLAB EDGE DETAIL FOR EXISTING SLABS TRIMMED BY STEEL BEAMS

RECEIVED
OCT 11 1995
LESLIE E. ROBERTSON ASSOCIATES
211 E. 46th ST., N.Y., N.Y.C. 10017

WINDOWS ON THE WORLD
WORLD TRADE CENTER ONE
NEW YORK CITY, NEW YORK
HARDY HOLZMAN PFEIFFER ASSOCIATES

LANDLORD:
PORT AUTHORITY OF NY & NJ
WORLD TRADE DEPARTMENT
1 WORLD TRADE CENTER, 66TH FLOOR WEST
NEW YORK, NEW YORK 10048

OPERATOR:
G.E. WINDOWS CORPORATION
120 SOUTH RIVERSIDE
NEW YORK, NEW YORK 10010

ARCHITECT:
HARDY HOLZMAN PFEIFFER ASSOCIATES
909 BROADWAY, 10TH FLOOR
NEW YORK, NEW YORK 10010

M&P ENGINEER:
ALTIERI SEBOR WIEBER
121 KNOX STREET
NORWALK, CONNECTICUT 06851

STRUCTURAL ENGINEER:
LESLIE E. ROBERTSON ASSOCIATES
211 EAST 46TH STREET
NEW YORK, NEW YORK 10017

KITCHEN PLANNING:
CINI-LITTLE INTERNATIONAL, INC.
501 MADISON AVENUE
NEW YORK, NEW YORK 10151

A/V ACOUSTICS:
DAVIS BRODY BOND
E. EIGHT 42ND STREET
NEW YORK, NEW YORK 10018

LIGHTING:
CLIMO BETTRIDGE BERNSTEIN LIGHTING
36 WEST 20TH STREET
NEW YORK, NEW YORK 10010

CODE/ ADA:
CHARLES G. LEBOWITZ P.E.
1 PENN PLAZA, SUITE 2500
NEW YORK, NEW YORK 10018



NO.:	DATE:	REVISIONS:
1	1 JUNE 1995	REVISION
2	28 JULY 1995	REVISION
3	5 OCT 1995	REVISION

TITLE:
QUADRANT B-LEVEL 107 ELEVATED CONCRETE SLAB FRAMING PLAN

WORK PROJECT NO.: 5495.01
DRAWING NO.: S-
DATE: 24 APR 95

WARNING: IT IS A VIOLATION OF LAW FOR ANY PERSON, UNLESS ACTING UNDER THE DIRECTION OF A PROFESSIONAL LICENSED IN THE STATE OF THIS PROJECT, TO ALTER IN ANY WAY THESE DRAWINGS. WHERE ANY ITEM IS ALTERED, THE SUPERVISING PROFESSIONAL SHALL AFFIX TO THE ITEM HIS SEAL AND THE INSCRIPTION "ALTERED BY" FOLLOWED BY HIS SIGNATURE, THE DATE, AND A SPECIFIC DESCRIPTION OF THE ALTERATION.

FOR CONSTRUCTION

TAA 95111-07