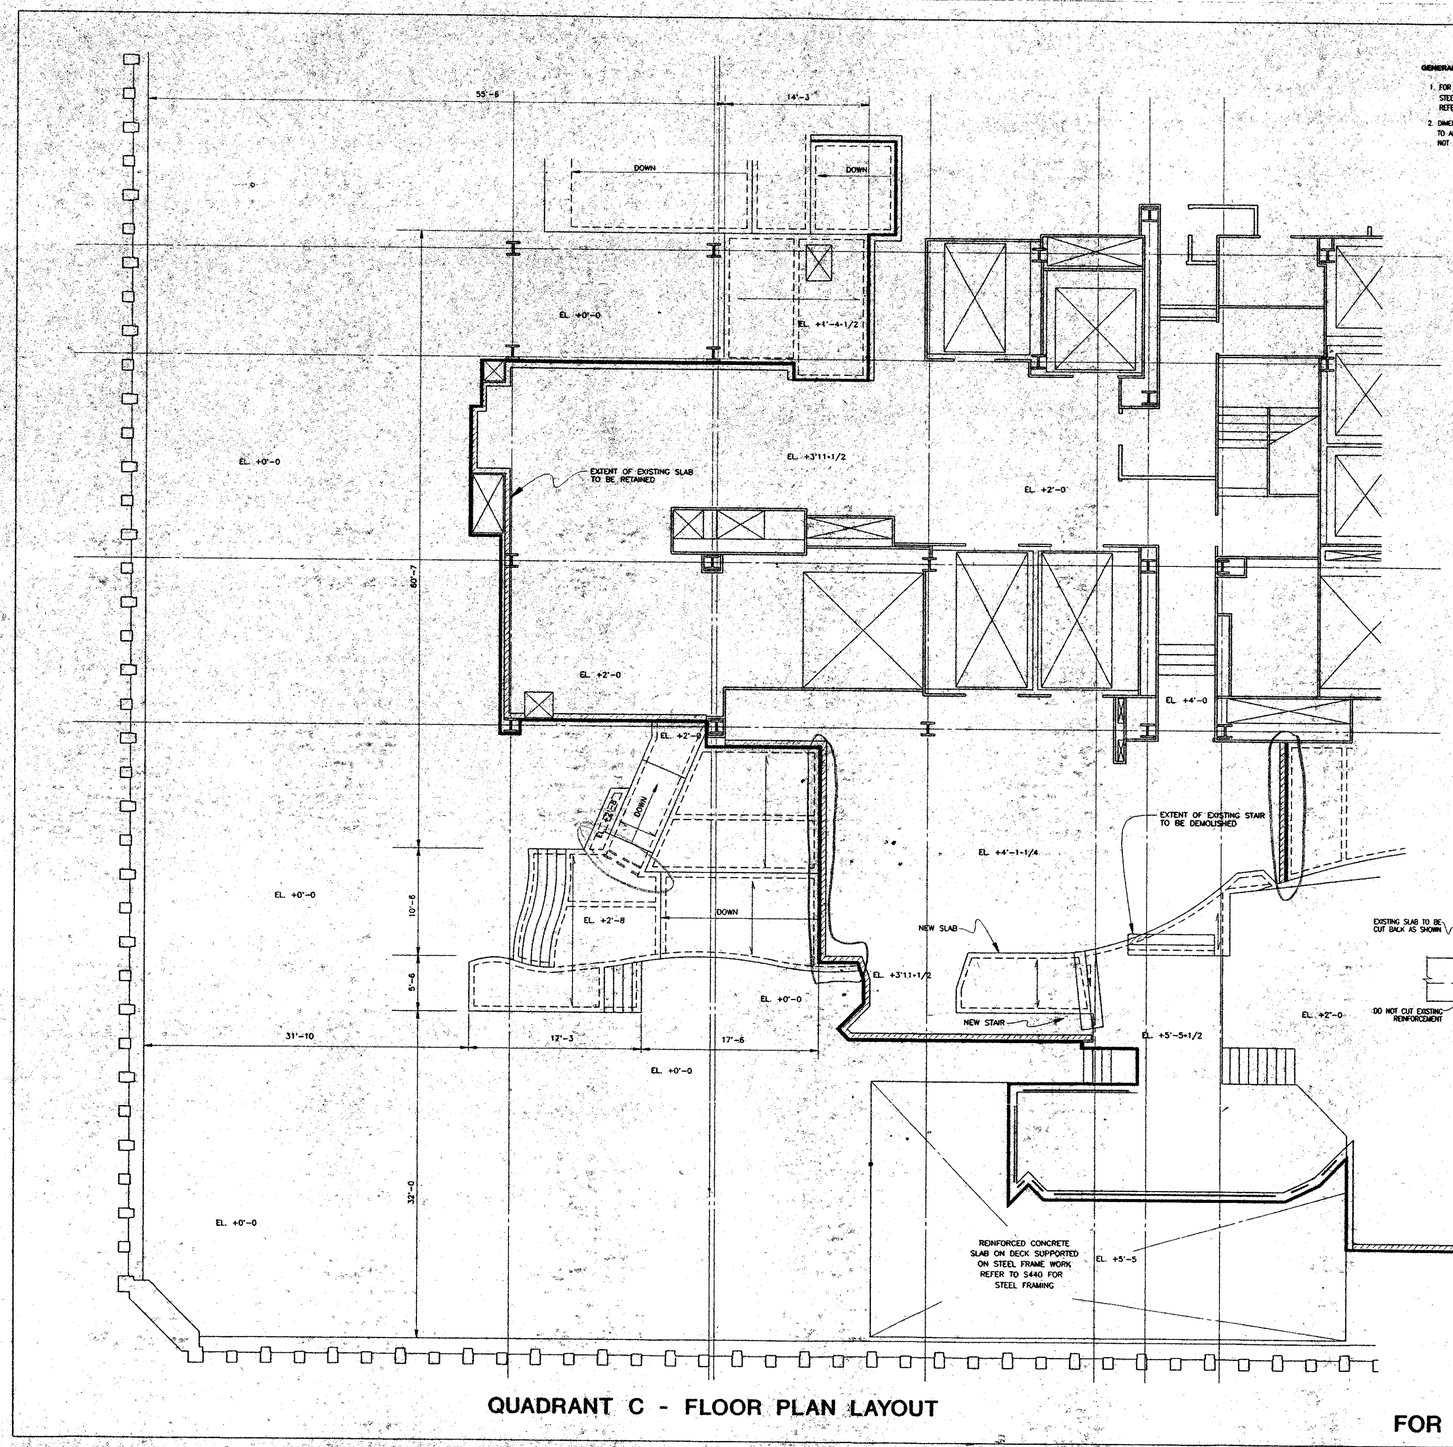


QUADRANT C - FLOOR PLAN LAYOUT

GENERAL NOTES

1. FOR GENERAL NOTES CONCRETE SLAB NOTES STEEL DECK NOTES AND TYPICAL DETAILS REFER TO S400
2. DIMENSIONS SHOWN ARE APPROXIMATE, REFER TO ARCHITECTURAL DRAWINGS FOR DIMENSIONS NOT SHOWN.

RECEIVED
OCT 11 1995
LESLIE E. ROBERTSON ASSOCIATES
211 E. 46th ST., N.Y., N.Y.C. 10017

WINDOWS ON THE WORLD
WORLD TRADE CENTER ONE
NEW YORK CITY, NEW YORK
HARDY HOLZMAN PFEIFFER ASSOCIATES

LANDLORD:
PORT AUTHORITY OF NY & NJ
WORLD TRADE DEPARTMENT
1 WORLD TRADE CENTER, 70TH FLOOR WEST
NEW YORK, NEW YORK 10048

OPERATOR:
W.E. WINDOWS CORPORATION
330 FIFTH AVENUE
NEW YORK, NEW YORK 10010

ARCHITECT:
HARDY HOLZMAN PFEIFFER ASSOCIATES
115 FIFTH AVENUE, 8TH FLOOR
NEW YORK, NEW YORK 10010

MEP ENGINEER:
ALTIERI SEBOR WIEBER
37 HANOVER STREET
HARTFORD, CONNECTICUT 06651

STRUCTURAL ENGINEER:
LESLIE E. ROBERTSON ASSOCIATES
211 EAST 46TH STREET
NEW YORK, NEW YORK 10017

KITCHEN PLANNING:
CINI-LITTLE INTERNATIONAL, INC.
420 MADISON AVENUE
NEW YORK, NEW YORK 10165

A/V ACOUSTICS:
DAVID L. KIRCHNER, P.C.
30 WEST 26TH STREET
NEW YORK, NEW YORK 10016

LIGHTING:
CLINE BETTRIDGE, BERNSTEIN LIGHTING
30 WEST 22ND STREET
NEW YORK, NEW YORK 10010

CODE/ ADA:
DAVID L. KIRCHNER, P.C.
30 WEST 26TH STREET
NEW YORK, NEW YORK 10016

BLDG. A — NORTH — BLDG.

NO.:	DATE:	REVISIONS:
1	1 JUNE 1995	REVISION
2	9 JUNE 1995	FOR REVIEW
3	31 JULY 1995	FOR REVIEW
4	9 OCT. 1995	GEN. REV.

TITLE:
QUADRANT C-LEVEL 107 ELEVATED CONCRETE SLAB FRAMING PLAN

HHPA PROJECT NO. 9446.01 — DRAWING NO. **S420**

DATE: 24/APR/1995
SCALE:

WARNING: IT IS A VIOLATION OF LAW FOR ANY PERSON, UNLESS ACTING UNDER THE DIRECTION OF A PROFESSIONAL LICENSED IN THE STATE OF THIS PROJECT, TO ALTER IN ANY WAY THESE DRAWINGS. WHERE ANY ITEM IS ALTERED, THE SUPERVISING PROFESSIONAL SHALL AFFIX TO THE ITEM HIS SEAL AND THE DESCRIPTION "ALTERED BY" FOLLOWED BY HIS SIGNATURE, THE DATE, AND A SPECIFIC DESCRIPTION OF THE ALTERATION.

FOR CONSTRUCTION

TAA – 951114.07