

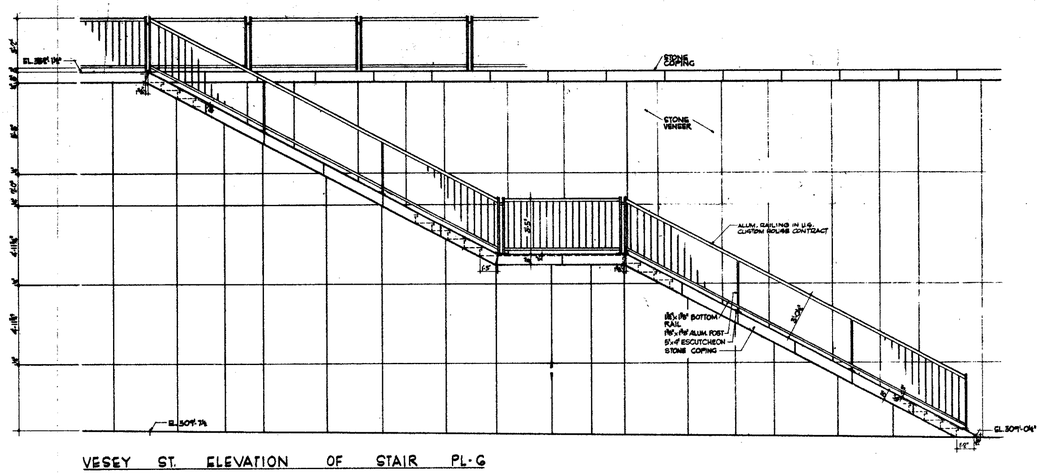




VESEY ST. ELEVATION OF STAIR PL·G

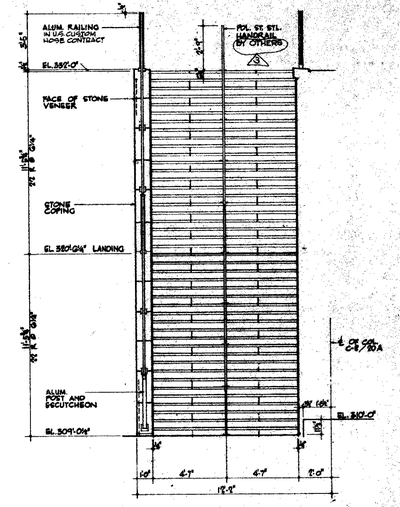


FRONT ELEVATION OF STAIR PL·G

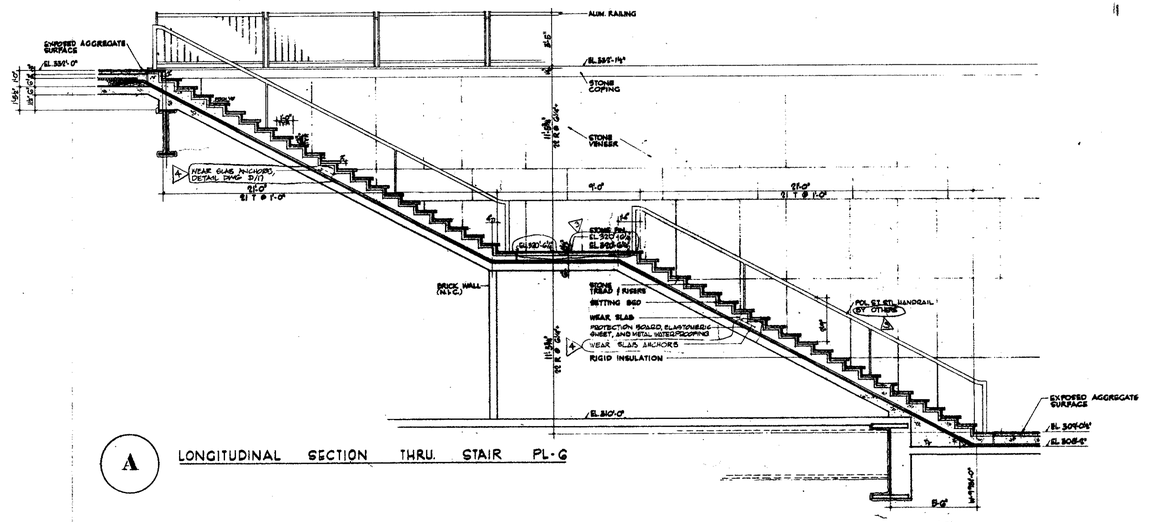



A LONGITUDINAL SECTION THRU. STAIR PL·G

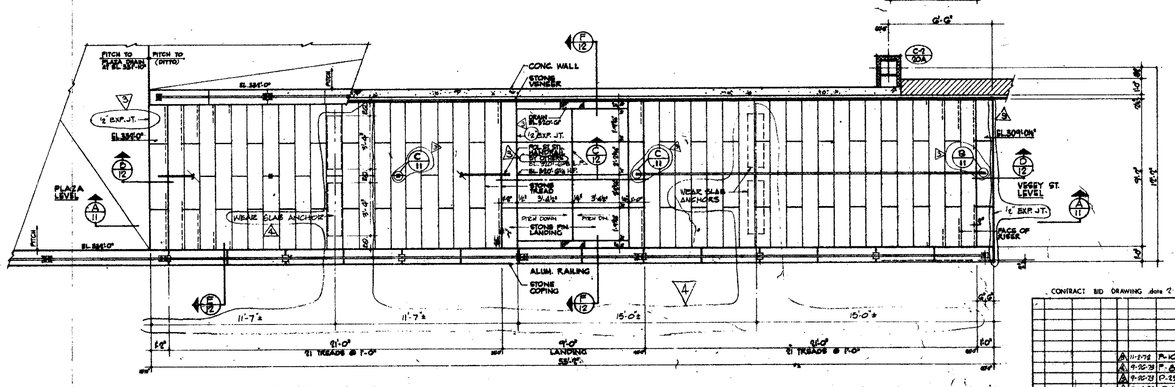



PLAN OF STAIR PL·G


BULLETINS NOT DATED ARE IN PROCESS OF COMPLETION.

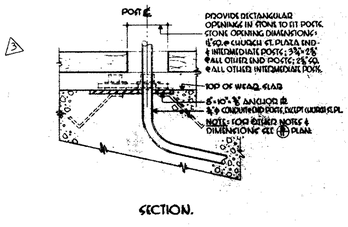



SECTION.

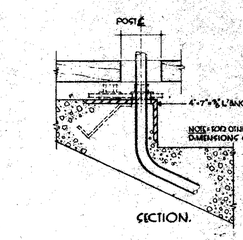


SECTION.

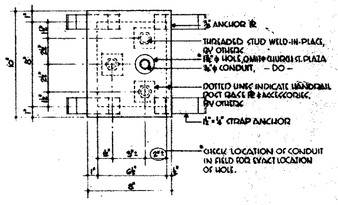


PLAN.

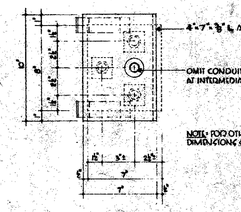


PLAN.

B POST ANCHOR DETAILS TYPE A

3'-1'-0" FOR ALL POSTS AT CHURCH ST. PLAZA AND FOR BOTTOM POSTS AT ALL FRONT OF STAIRS, PL-1,2,3,4,6&7.

C POST ANCHOR DETAILS TYPE B

3'-1'-0" FOR TOP POSTS AT ALL BANKS AND ALL INTERMEDIATE POSTS OF STAIRS PL-1,2,3,4,6&7.

RECEIVED
SEP 26 1994
LESLIE E. ROBERTSON ASSOCIATES
211 E. 48th ST., N.Y., N.Y. 10017

CONTRACT BID DRAWING date 2-1-71

| NO. | DATE | ISSUE NO. | BY |
|---|---|---|---|
| 1 | 11-1-70 | P-10 | A.C. |
| 2 | 1-15-71 | P-8 | G.G. |
| 3 | 2-10-71 | P-15 | S.D. |
| 4 | 5-15-72 | P-1 | V.K.D. |
| 5 | 10-6-71 | — | L.F.T. |

REVISIONS

APPROVED
CHIEF, PLANNING DIVISION
DATE

THE WORLD TRADE CENTER
THE PORT OF NEW YORK AUTHORITY

MINORU YAMASAKI & ASSOCIATES — ARCHITECT
WORTHINGTON, SKILLING, HELLE & JACKSON — STRUCTURAL ENGINEERS
JOSEPH R. LORING & ASSOCIATES — ELECTRICAL ENGINEERS
EMERY ROTH & SONS — MECHANICAL ENGINEERS
THE PORT OF NEW YORK AUTHORITY — PAVING, UTILITIES, FOUNDATIONS

TITLE: STAIR PL·G

| | | | |
|---|---|---|---|
| DRAWN | H. SKELTON | CHECKED | |
| SCALE | 1/8" = 1'-0" | DATE | 2-1-71 |
| DRAWING NUMBER | | SHEET | OF |

DRAWING NUMBER: A-WP-11