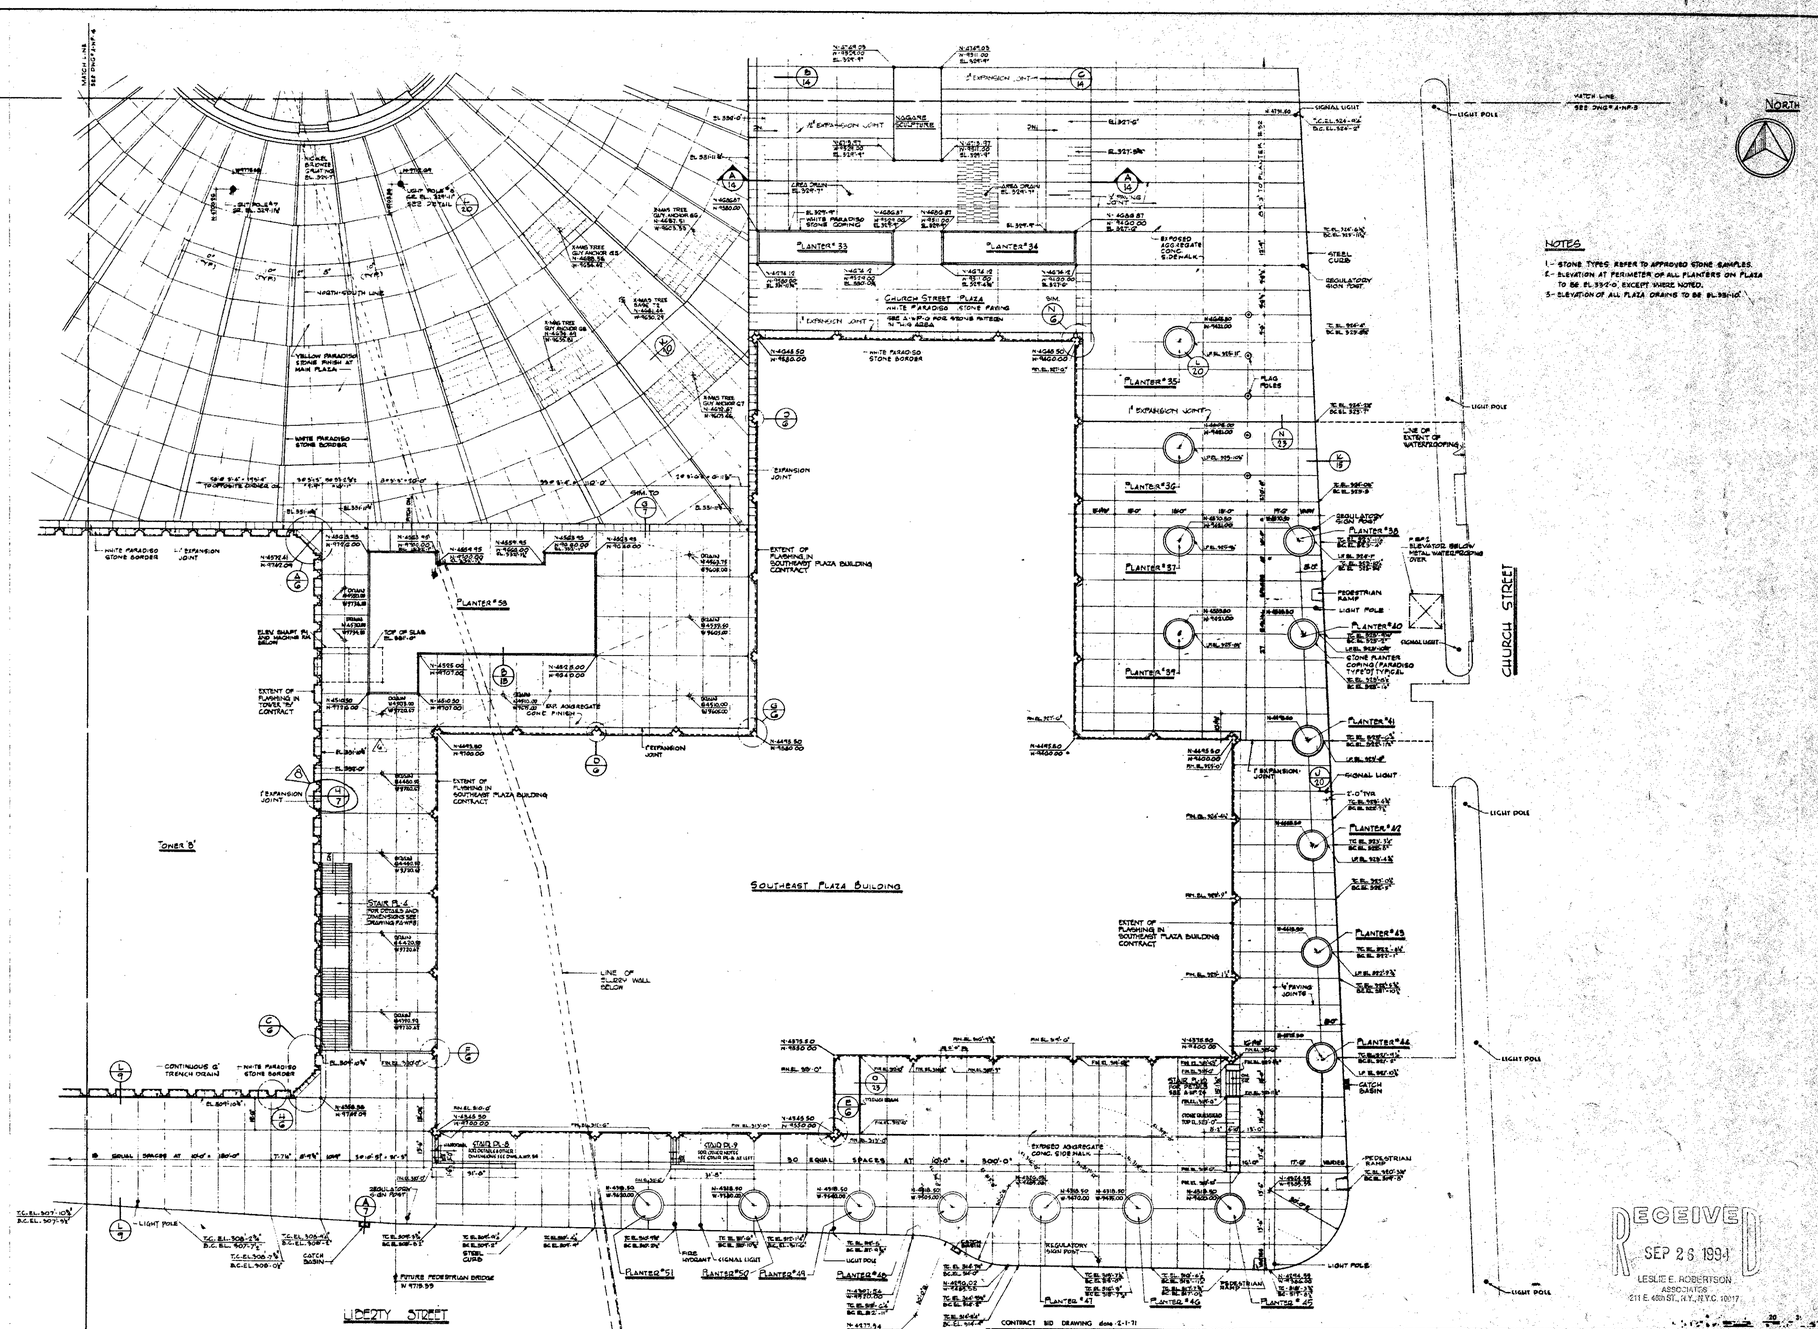


NO.	DATE	REVISIONS	BY
6		P-30	MN
5	2-4-74	P-27	TF
4	4-22-73	P-24	DG
3	4-20-73	P-16	LS
2	4-1-73	P-6	SD
1	4-20-73	P-29	DG
0	5-15-72	P-1	VAD
0	10-6-71	-	RFA

APPROVED
CHIEF, PLANNING DIVISION
DATE

THE WORLD TRADE CENTER

THE PORT OF NEW YORK AUTHORITY

MINORU YAMASAKI & ASSOCIATES
MINORU YAMASAKI, ARCHITECT

EMERY ROTH & SONS
RICHARD ROTH, ARCHITECT

WORTHINGTON, SKILLING, HELLE & JACKSON
STRUCTURAL ENGINEERS

JAROS, BAUM & BOLLES
MECHANICAL ENGINEERS

JOSEPH R. LORING & ASSOCIATES
ELECTRICAL ENGINEERS

THE PORT OF NEW YORK AUTHORITY
PAVING, UTILITIES, FOUNDATIONS

TITLE: WATERPROOFING & PAVING PLAN FOR ELEVATIONS 310'-0" & 332'-0" SOUTHEAST SECTION

DESIGN	CHECKED
SCALE 1/8"=1'-0"	DATE 12-1-71
PROJECT ENGINEER	SHEET OF
PROJECT MANAGER	

DRAWING NUMBER: A-WP-5