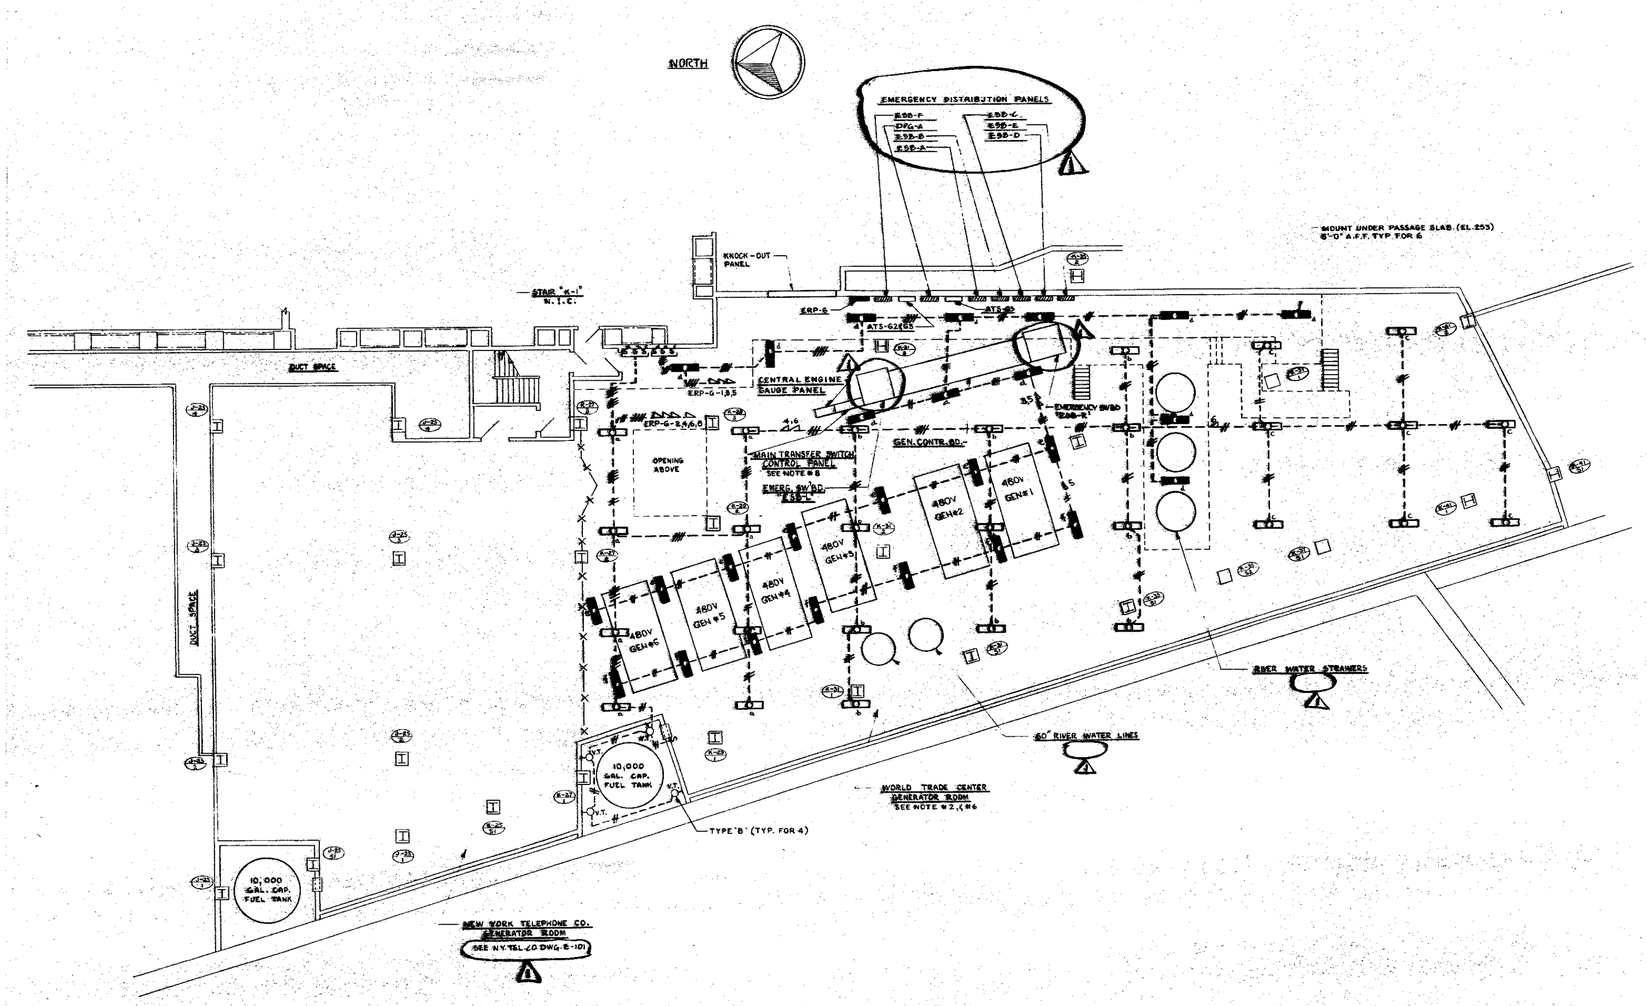


NOTES:

1. FOR LIST OF DRAWINGS, SYMBOL LIST AND GENERAL NOTES SEE DRAWING # E-G-1.
2. ALL LIGHTING FIXTURES IN GENERATOR ROOM SHALL BE TYPE "FD-E".
3. ALL SHADED IN FIXTURES SHALL BE MOUNTED 4'-0" A.F.F. ALL OTHER FIXTURES SHALL BE MOUNTED 11'-0" A.F.F. UNLESS OTHERWISE NOTED.
4. FOR EMERGENCY LIGHT AND POWER RISER DIAGRAM SEE DRAWING # E-G-2.
5. FOR LIGHTING PANEL, MAIN AND DISTRIBUTION SWITCHBOARD SCHEDULES SEE DRAWING # E-G-6.
6. THE LIGHTING LAYOUT FOR GENERATOR ROOM REPRESENTS THE NUMBER, APPROXIMATE LOCATION AND GENERAL ARRANGEMENT OF LIGHT FIXTURES. MINOR DEVIATIONS IN LOCATIONS AND HEIGHTS MAYBE MADE TO AVOID SPECIFIC INTERFERENCES WITH MECHANICAL WORK.
7. FOR GROUNDING SYSTEM DIAGRAM AND DETAILS SEE DRAWING # E-G-2.
8. MAIN TRANSFER SWITCH CONTROL PANEL IS IN THIS CONTRACT FOR INSTALLATION & CONNECTION ONLY. FURNISHED UNDER CONTRACT # 601.00

CONTRACT BID DRAWING DATE MAY 1, 1970

NO.	DATE	SUB. NO.	BY
REVISIONS			
1	7-25-70		

APPROVED

CHIEF, PLANNING DIVISION

DATE

THE WORLD TRADE CENTER

THE PORT OF NEW YORK AUTHORITY

MINORU YAMASAKI & ASSOCIATES
MINORU YAMASAKI, ARCHITECT

WORTHINGTON, SKILLING, HELLE & JACKSON
STRUCTURAL ENGINEERS

JOSEPH R. LORING & ASSOCIATES
ELECTRICAL ENGINEERS

EMERY ROTH & SONS
RICHARD ROTH, ARCHITECT

JAROS, BAUM & BOLLES
MECHANICAL ENGINEERS

THE PORT OF NEW YORK AUTHORITY
PAVING, UTILITIES, FOUNDATIONS

TITLE: **LIGHTING PLAN**

DRAWN	R.F.H.	CHECKED	J.R.L.
SCALE	1/8" = 1'-0"	DATE	MAY 1, 1970
PROJECT NUMBER	604.00	SHEET	3 OF 6
DRAWING NUMBER	E-G-3		