
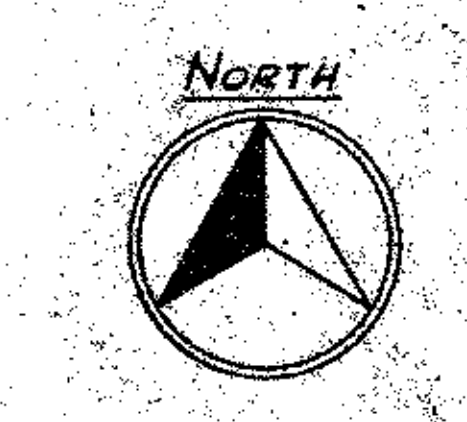


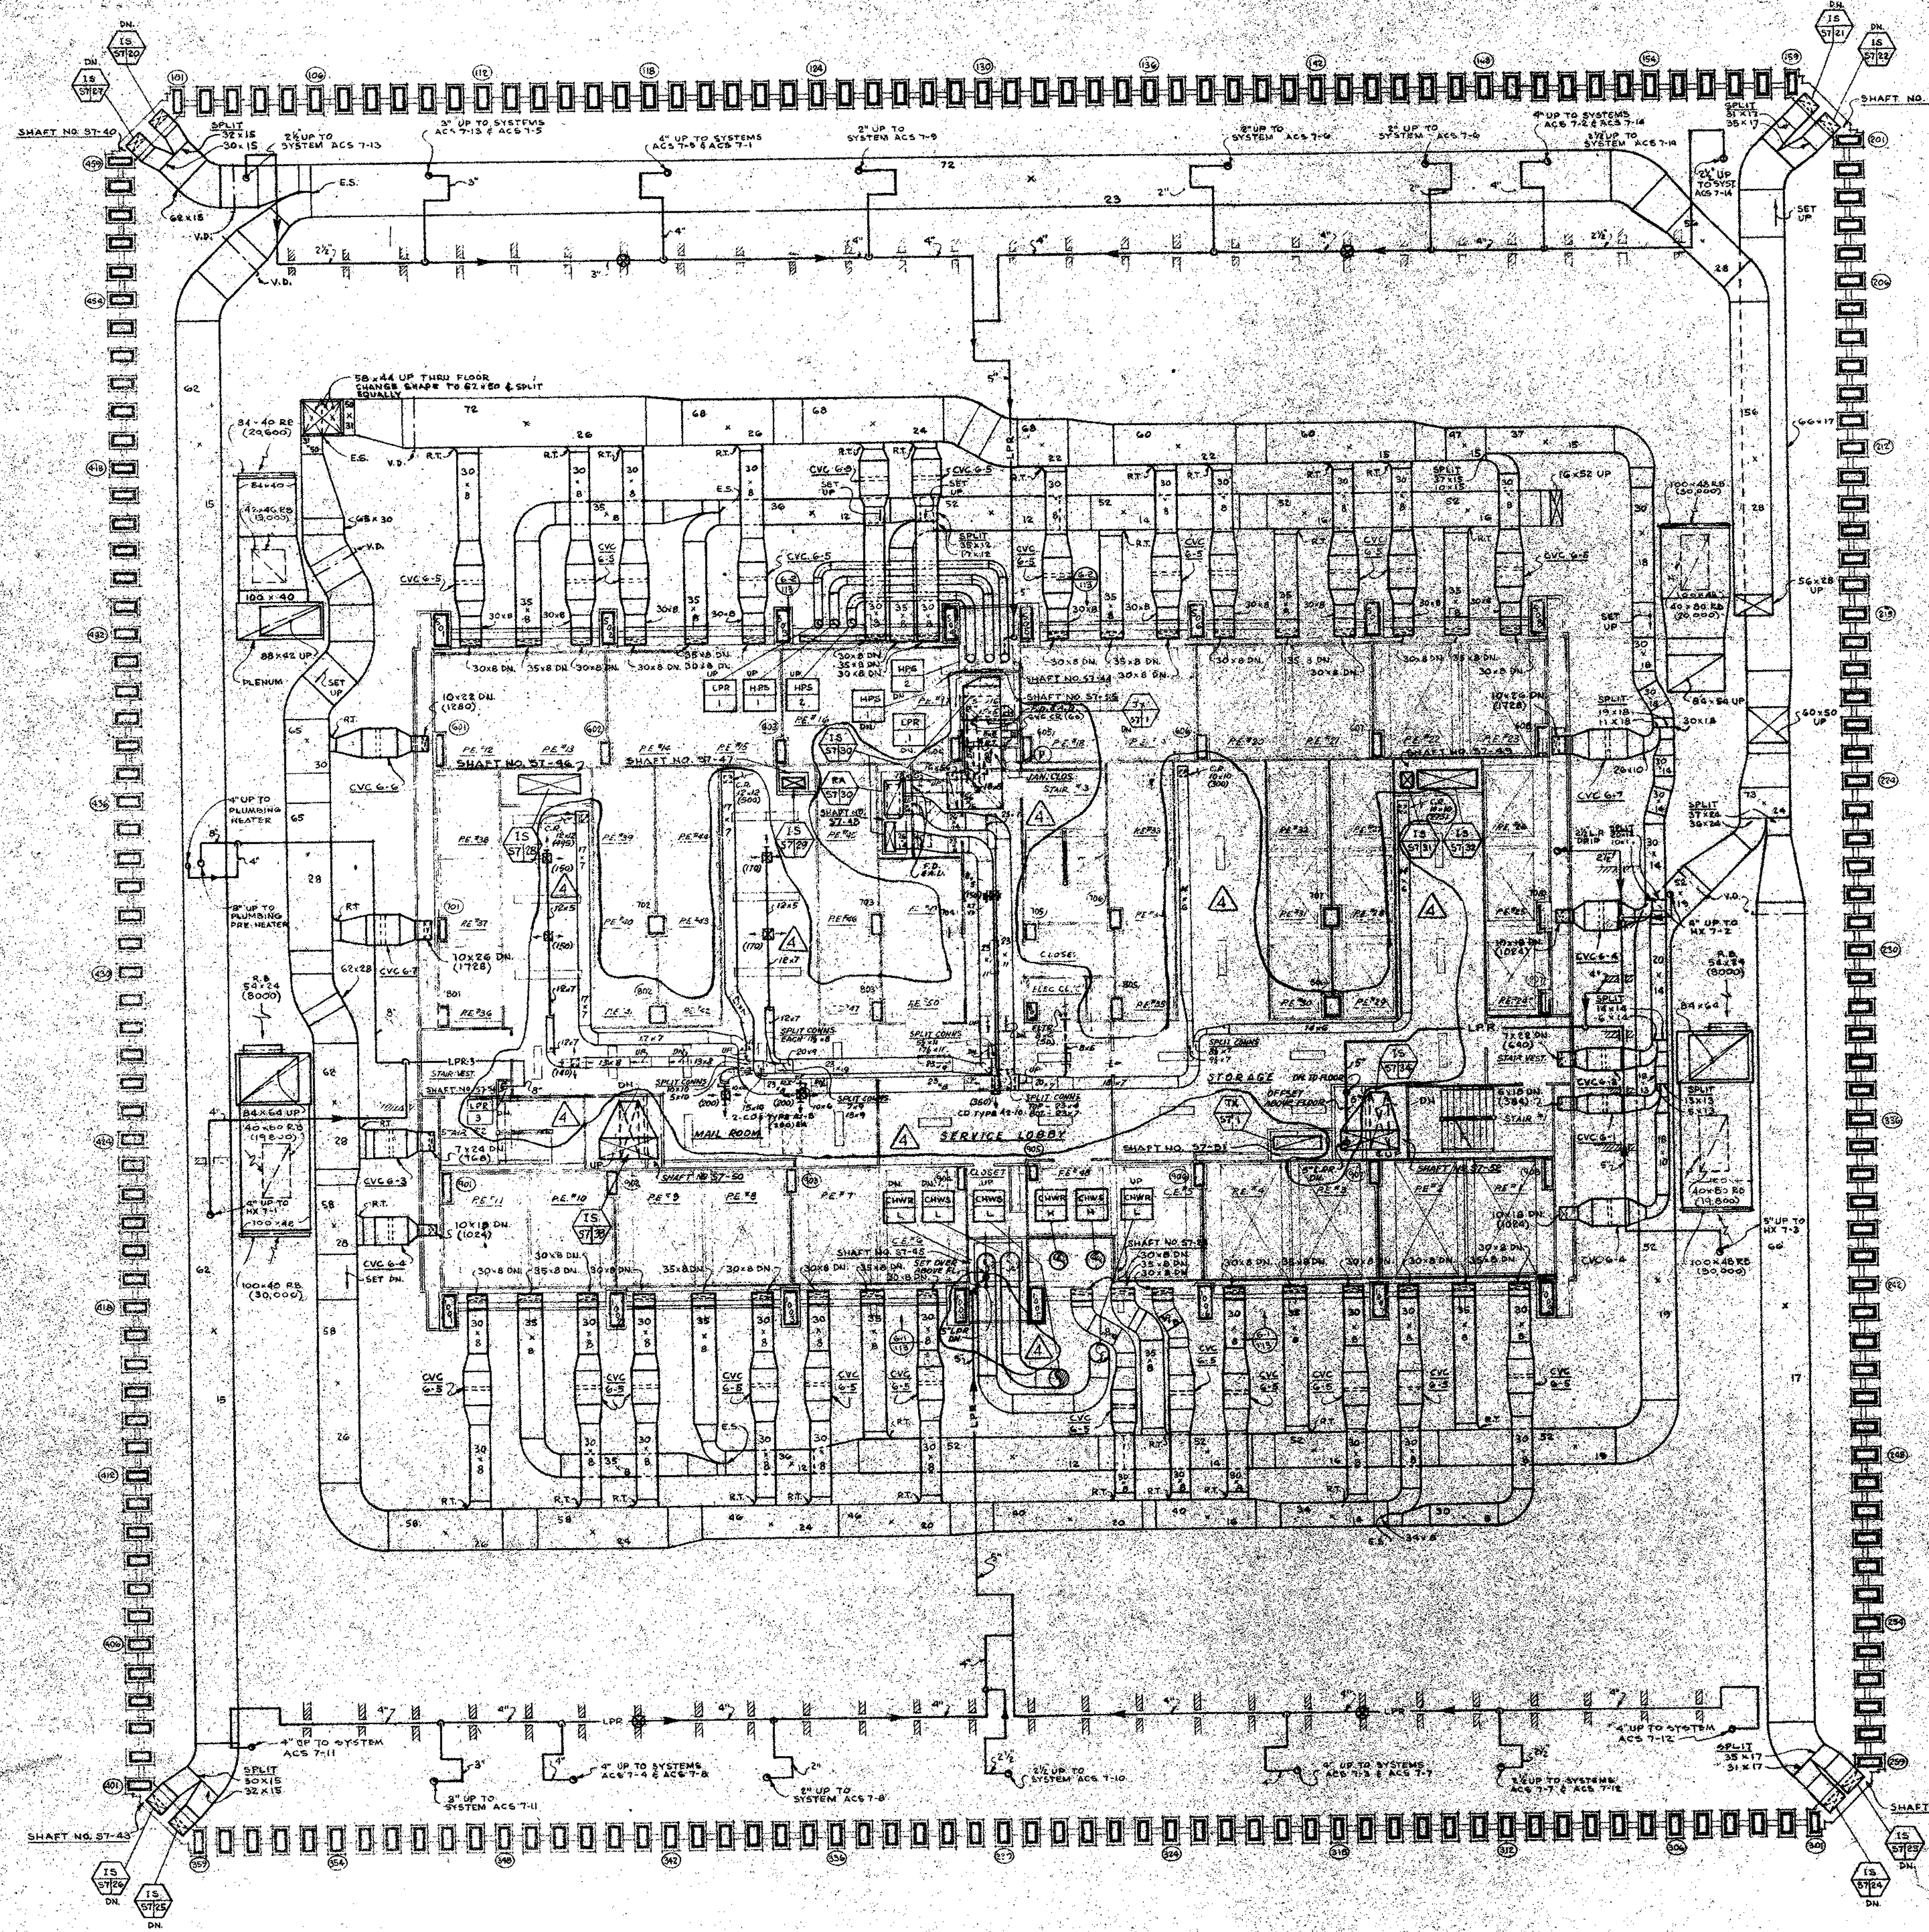

CONSTANT VOLUME CONTROLLERS

TUTTLE & BAILEY AS STD.

DWG. TYPE NO.	CFM	MIN. S.P. (IN. OF H_2O)	MODEL NO.	SIZE	OVERALL SIZE (INCHES - WxH)	MIN. LENGTH ACOUSTIC LINING DOWNSTREAM (FT.)	REMARKS
CVC 6-1	384	1.0	DMVC	B	24 x 9	7	
CVC 6-2	640	0.82	↓	D	34 x 12	7	
CVC 6-3	768	0.89	↓	D	40 x 14	7	
CVC 6-4	1024	0.83	↓	E	40 x 14	7	
CVC 6-5	1250	0.87	↓	E	40 x 14	7	
CVC 6-6	1280	0.88	↓	E	40 x 14	7	
CVC 6-7	1728	0.83	↓	F	44 x 16	9	

NOTES: 1. ALL C.D.s TO BE TYPE A1-6 EXCEPT AS
2. ALL C.R.s TO BE TYPE F.

CONTRACT BID DRAWING date 10-16-67

NO.	DATE	BUL. NO.	BY
4	11-3-69	A-32	W.S.
3	11-1-68	-	A.L.
2	5-24-68	A-4	A.L.
1	3-1-68		

REVISIONS

APPROVED

CHIEF, PLANNING DIVISION

DATE

THE WORLD TRADE CENTER

THE PORT OF NEW YORK AUTHORITY

MINORU YAMASAKI & ASSOCIATES
MINORU YAMASAKI, ARCHITECT

EMERY ROTH & SONS
RICHARD ROTH, ARCHITECT

WORTHINGTON, SKILLING, HELLE & JACKSON
STRUCTURAL ENGINEERS

JAROS, BAUM & BOLLES
MECHANICAL ENGINEERS

JOSEPH R. LORING & ASSOCIATES
ELECTRICAL ENGINEERS

THE PORT OF NEW YORK AUTHORITY
PAVING, UTILITIES, FOUNDATIONS

1/8" = 1'-0" scale 5 0 5 10 15 feet

TITLE: 6TH FLOOR PLAN

DRAWN	H.A.	CHECKED	
SCALE	1/8" = 1'-0"	DATE	10-16-67
PROJECT NUMBER		SHEET	OF
DRAWING NUMBER	M-A-18		