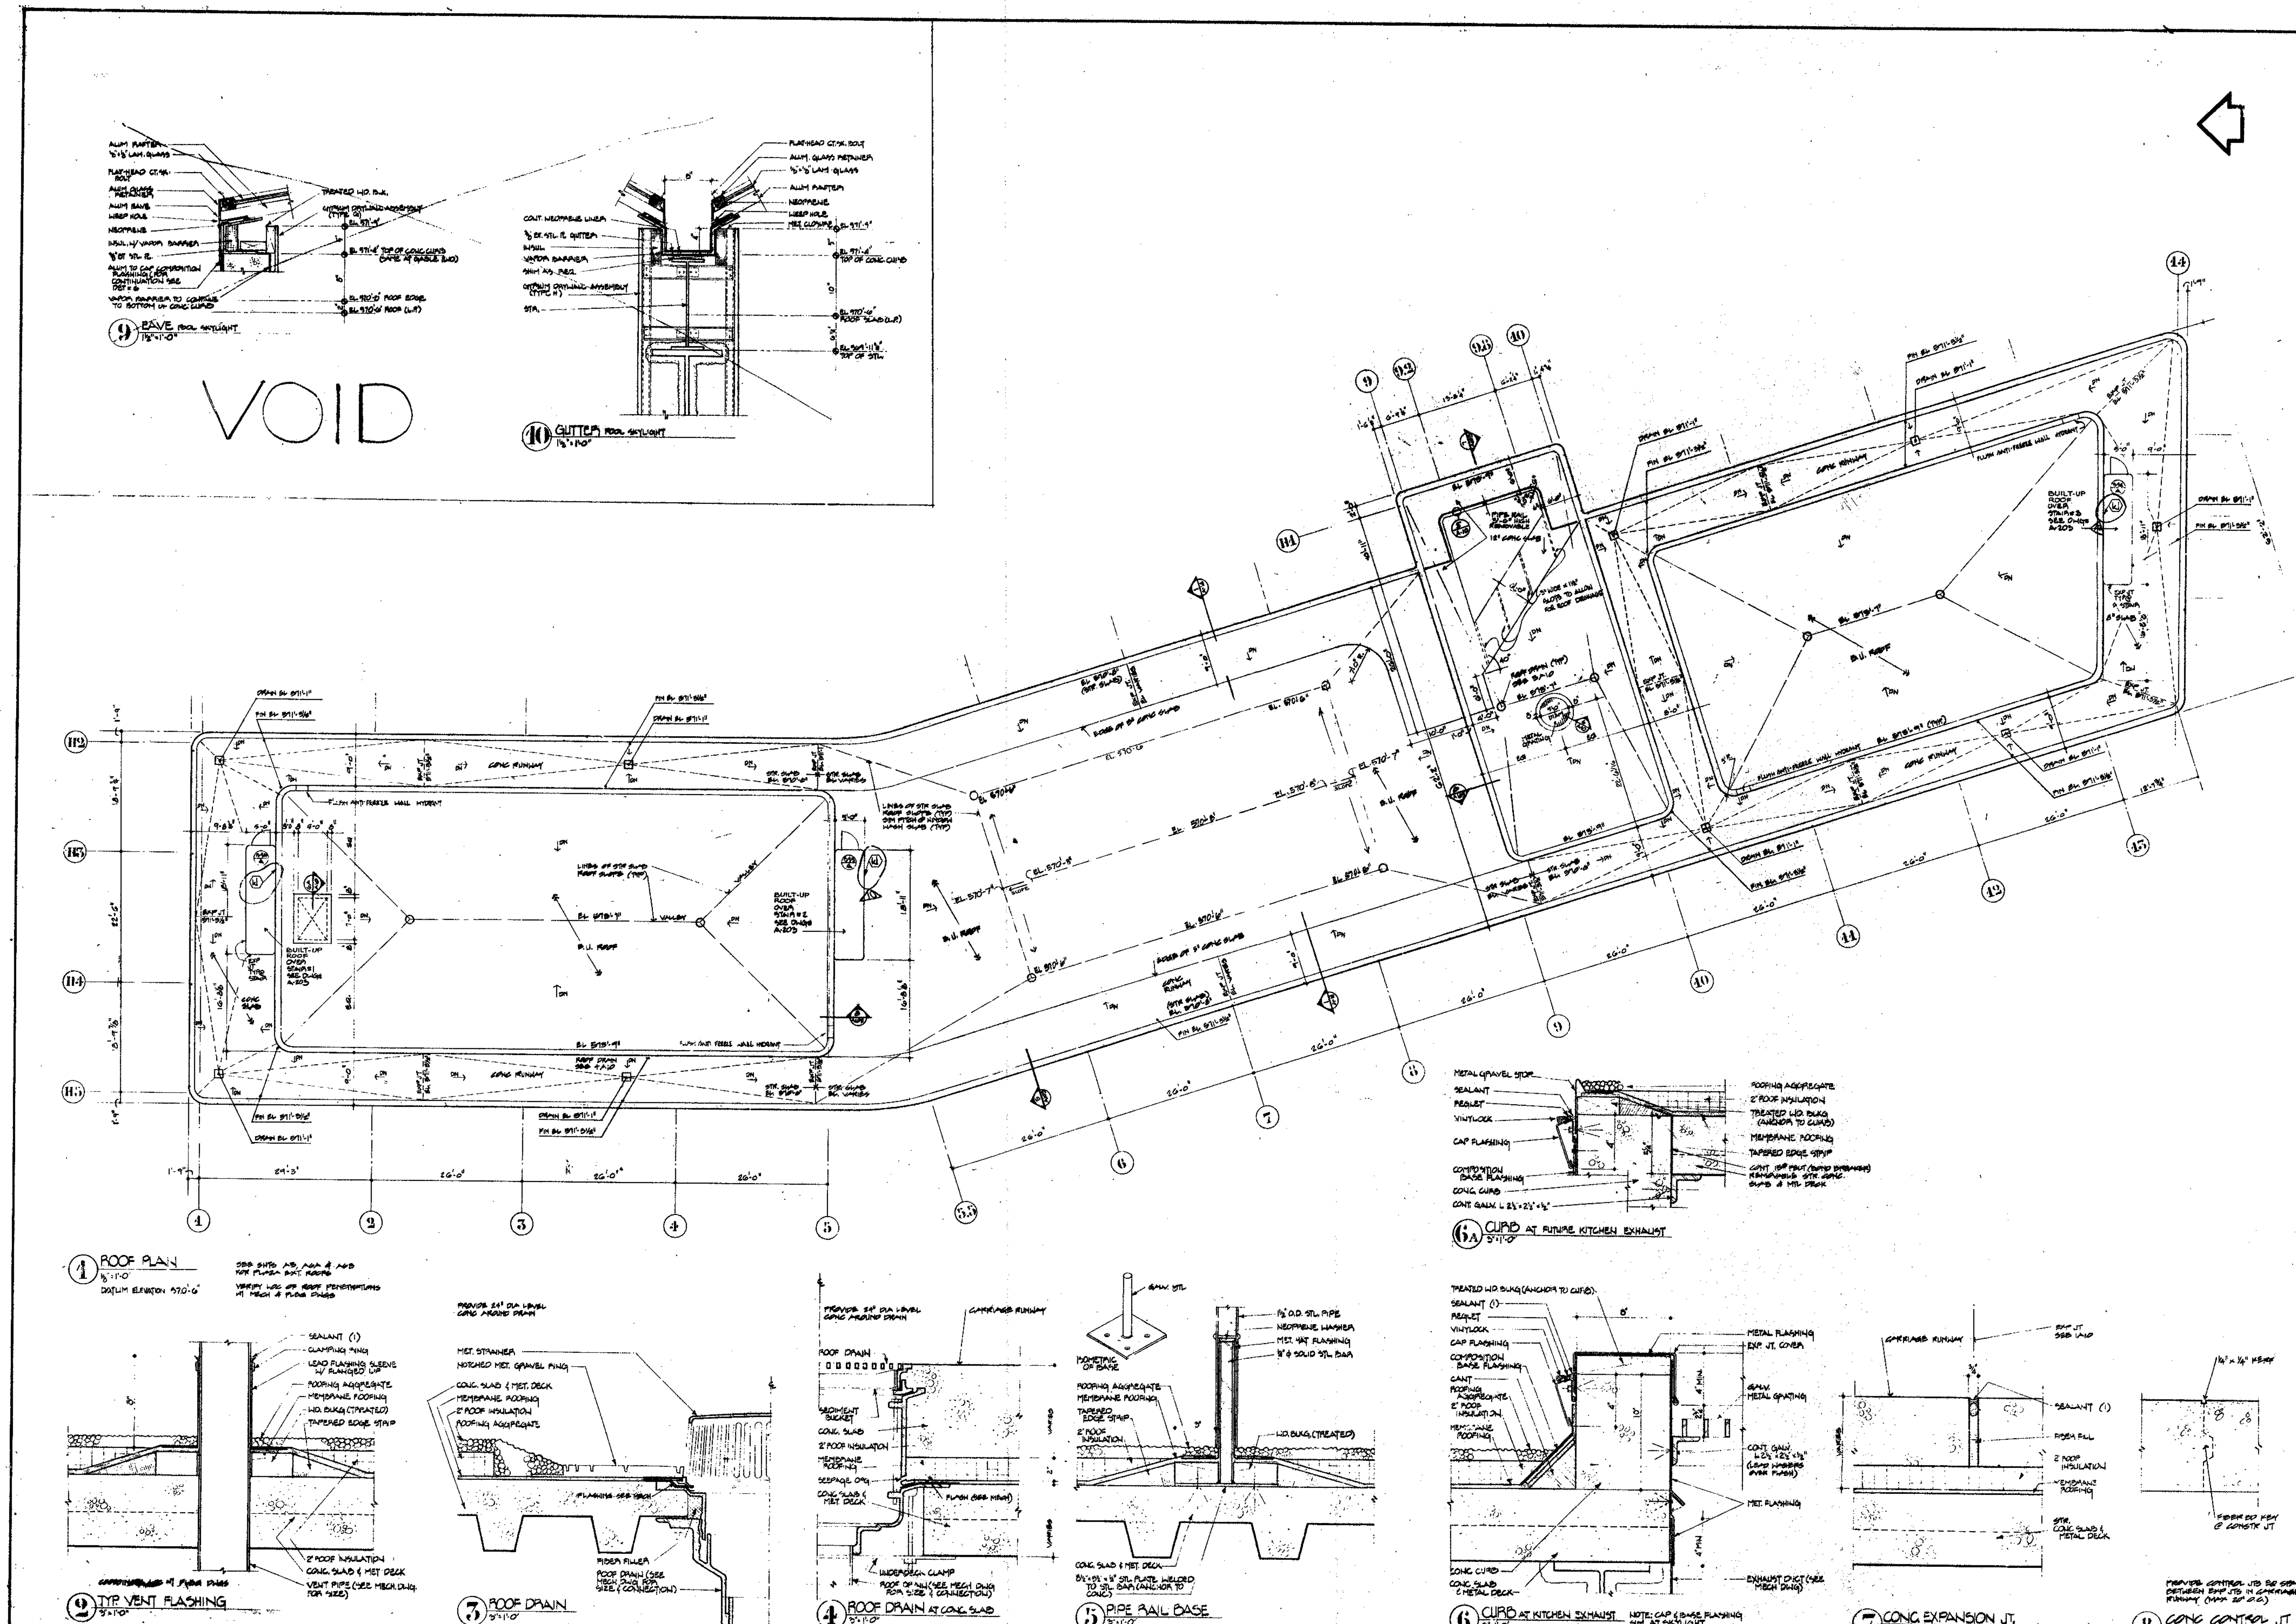


WORLD TRADE CENTER HOTEL

THE WORLD TRADE CENTER
NEW YORK NEW YORK

SKIDMORE, OWINGS & MERRILL
ARCHITECTS
400 PARK AVENUE, NEW YORK

WEISKOPF & PICKWORTH
STRUCTURAL ENGINEERS
200 PARK AVENUE, NEW YORK

JAROS, BAUM & BOLLES
MECHANICAL ENGINEERS
345 PARK AVENUE, NEW YORK

NOTE:
1. FOR QUANITY, LOCATION & DETAILS OF WINDOW WASHING EQUIPMENT, TIE DOWN ANCHORS, ETC. CO-ORDINATE WITH WINDOW WASHER EQUIPMENT CONTRACTOR.

(W) WATCHMAN'S KEY

NO.	DATE	REVISIONS
10	1-19-81	WATCHMAN'S KEY STATIONS ADDED
9	10-3-79	BULLETIN #48
8	9-27-79	BULLETIN #47
7	8-3-79	BULLETIN #42
6	5-2-79	BULLETIN # 25
5	3-12-79	ISSUED FOR CONSTRUCTION
4	2-6-79	ADDENDUM #5 (WINDOW WALL)
3	1-15-79	ISSUED FOR PORT AUTHORITY REVIEW
2	10-11-78	GENERAL REVISION
1	7-24-78	ISSUED FOR STEEL PAN STAIRS BIDDING ONLY
	6-23-78	ISSUED FOR WINDOW WALL BIDDING ONLY

DWGS

ROOF PLAN

DATE 6-23-78
SCALE 1/8"=1'-0"
DRAWING NO. A 10
PROJECT NO. 1487

RECEIVED
NOV 19 1992
LESLIE E. ROBERTSON ASSOCIATES
211 E. 46th ST., N.Y., N.Y.C. 10017