

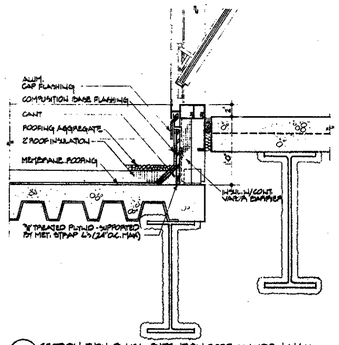



8 SECTION THRU PLAZA EXTENTION ROOF @ WINDOW WALL
1½" = 1'-0"

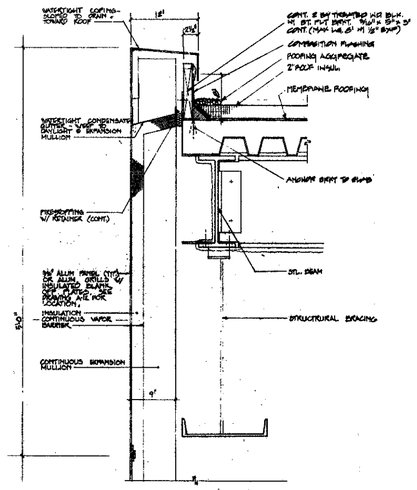


9 PLAZA EXTENTION PARAPET
1½" = 1'-0"

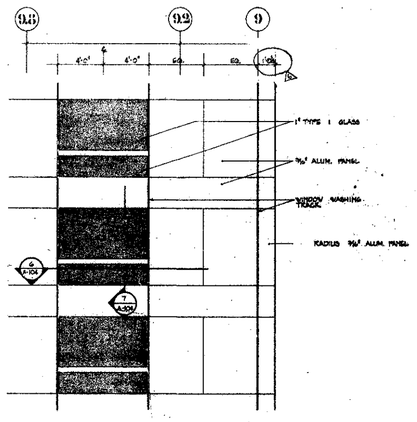


1 ELEVATOR TOWER ELEVATION
1/8" = 1'-0"

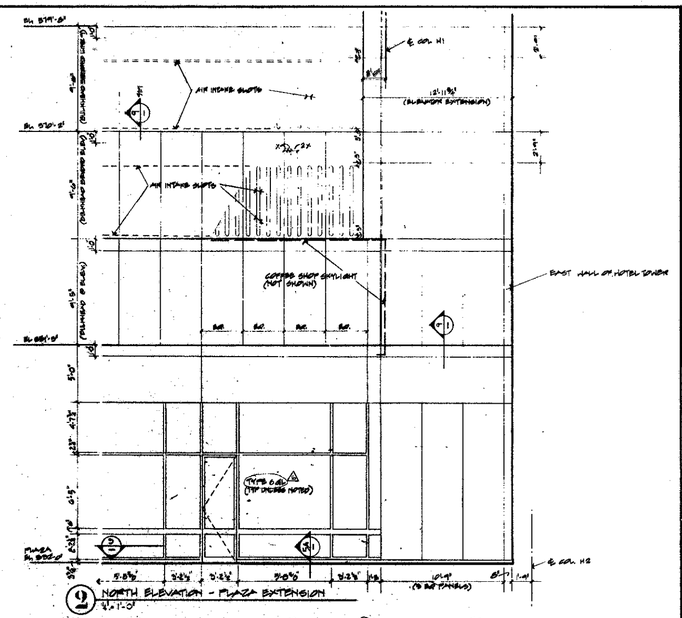


2 NORTH ELEVATION - PLAZA EXTENSION
1/8" = 1'-0"

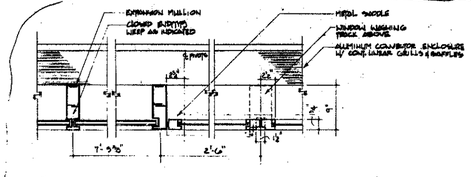


3 COFFEE SHOP - DOOR
1½" = 1'-0"

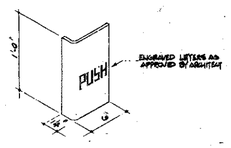


13 DOOR HARDWARE
NO SCALE

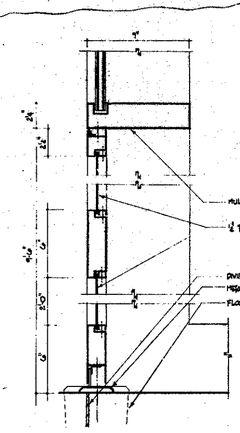


12 COFFEE SHOP - DOOR
3" = 1'-0"

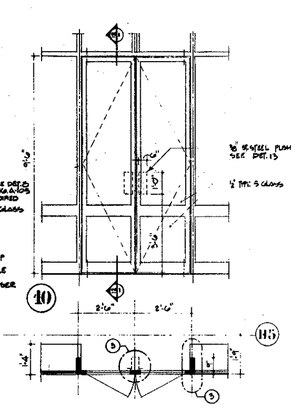


11 COFFEE SHOP - DOOR
1½" = 1'-0"

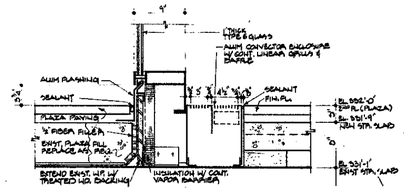


5A BASE @ CONVECTOR
1½" = 1'-0"

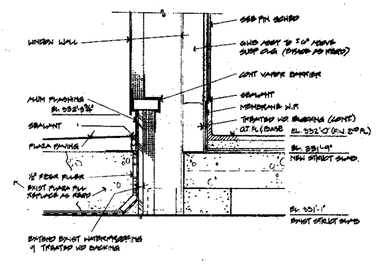

5 BASE @ PLAZA W.W.
1½" = 1'-0"

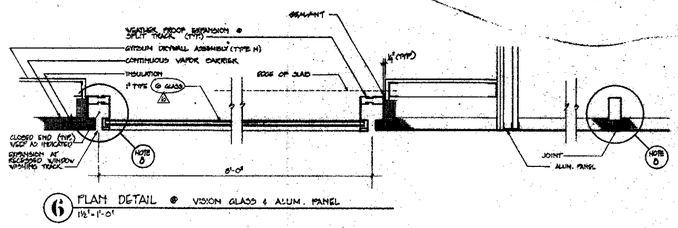

6 PLAN DETAIL @ VISION GLASS & ALUM. PANEL
1½" = 1'-0"

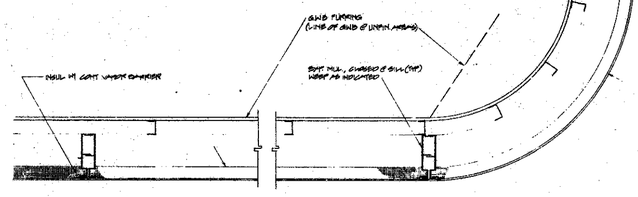

4 PLAN DETAIL @ ALUM. PANEL
1½" = 1'-0"

WORLD TRADE CENTER HOTEL

THE WORLD TRADE CENTER
NEW YORK NEW YORK

SKIDMORE, OWINGS & MERRILL
ARCHITECTS
400 PARK AVENUE, NEW YORK

WEISKOPF & PICKWORTH
STRUCTURAL ENGINEERS
200 PARK AVENUE, NEW YORK

JAROS, BAUM & BOLLES
MECHANICAL ENGINEERS
345 PARK AVENUE, NEW YORK

FOR VISION WALL GENERAL NOTES SEE DRAWING A101

NO.	DATE	REVISIONS
6	6-28-79	BUILDER'S ...
5	3-27-	...
4	2-6-79	...
3	1-15-79	ISSUED FOR PERMIT AUTHORITY REVIEW
2	2-1-78	...
1	12-27-	...
	12-7-	ISSUED FOR ...

WINDOW WALL PART ELEVATIONS AND SECTIONS - PLAZA EXTENSION AND ELEVATOR TOWER

DATE 5-22-78
SCALE 1/8" = 1'-0"
DRAWING NO. A-104
PROJECT NO. 1057

RECEIVED
NOV 19 1992
LESLIE E. ROBERTSON ASSOCIATES
211 E. 46th ST., N.Y., N.Y.C. 10017