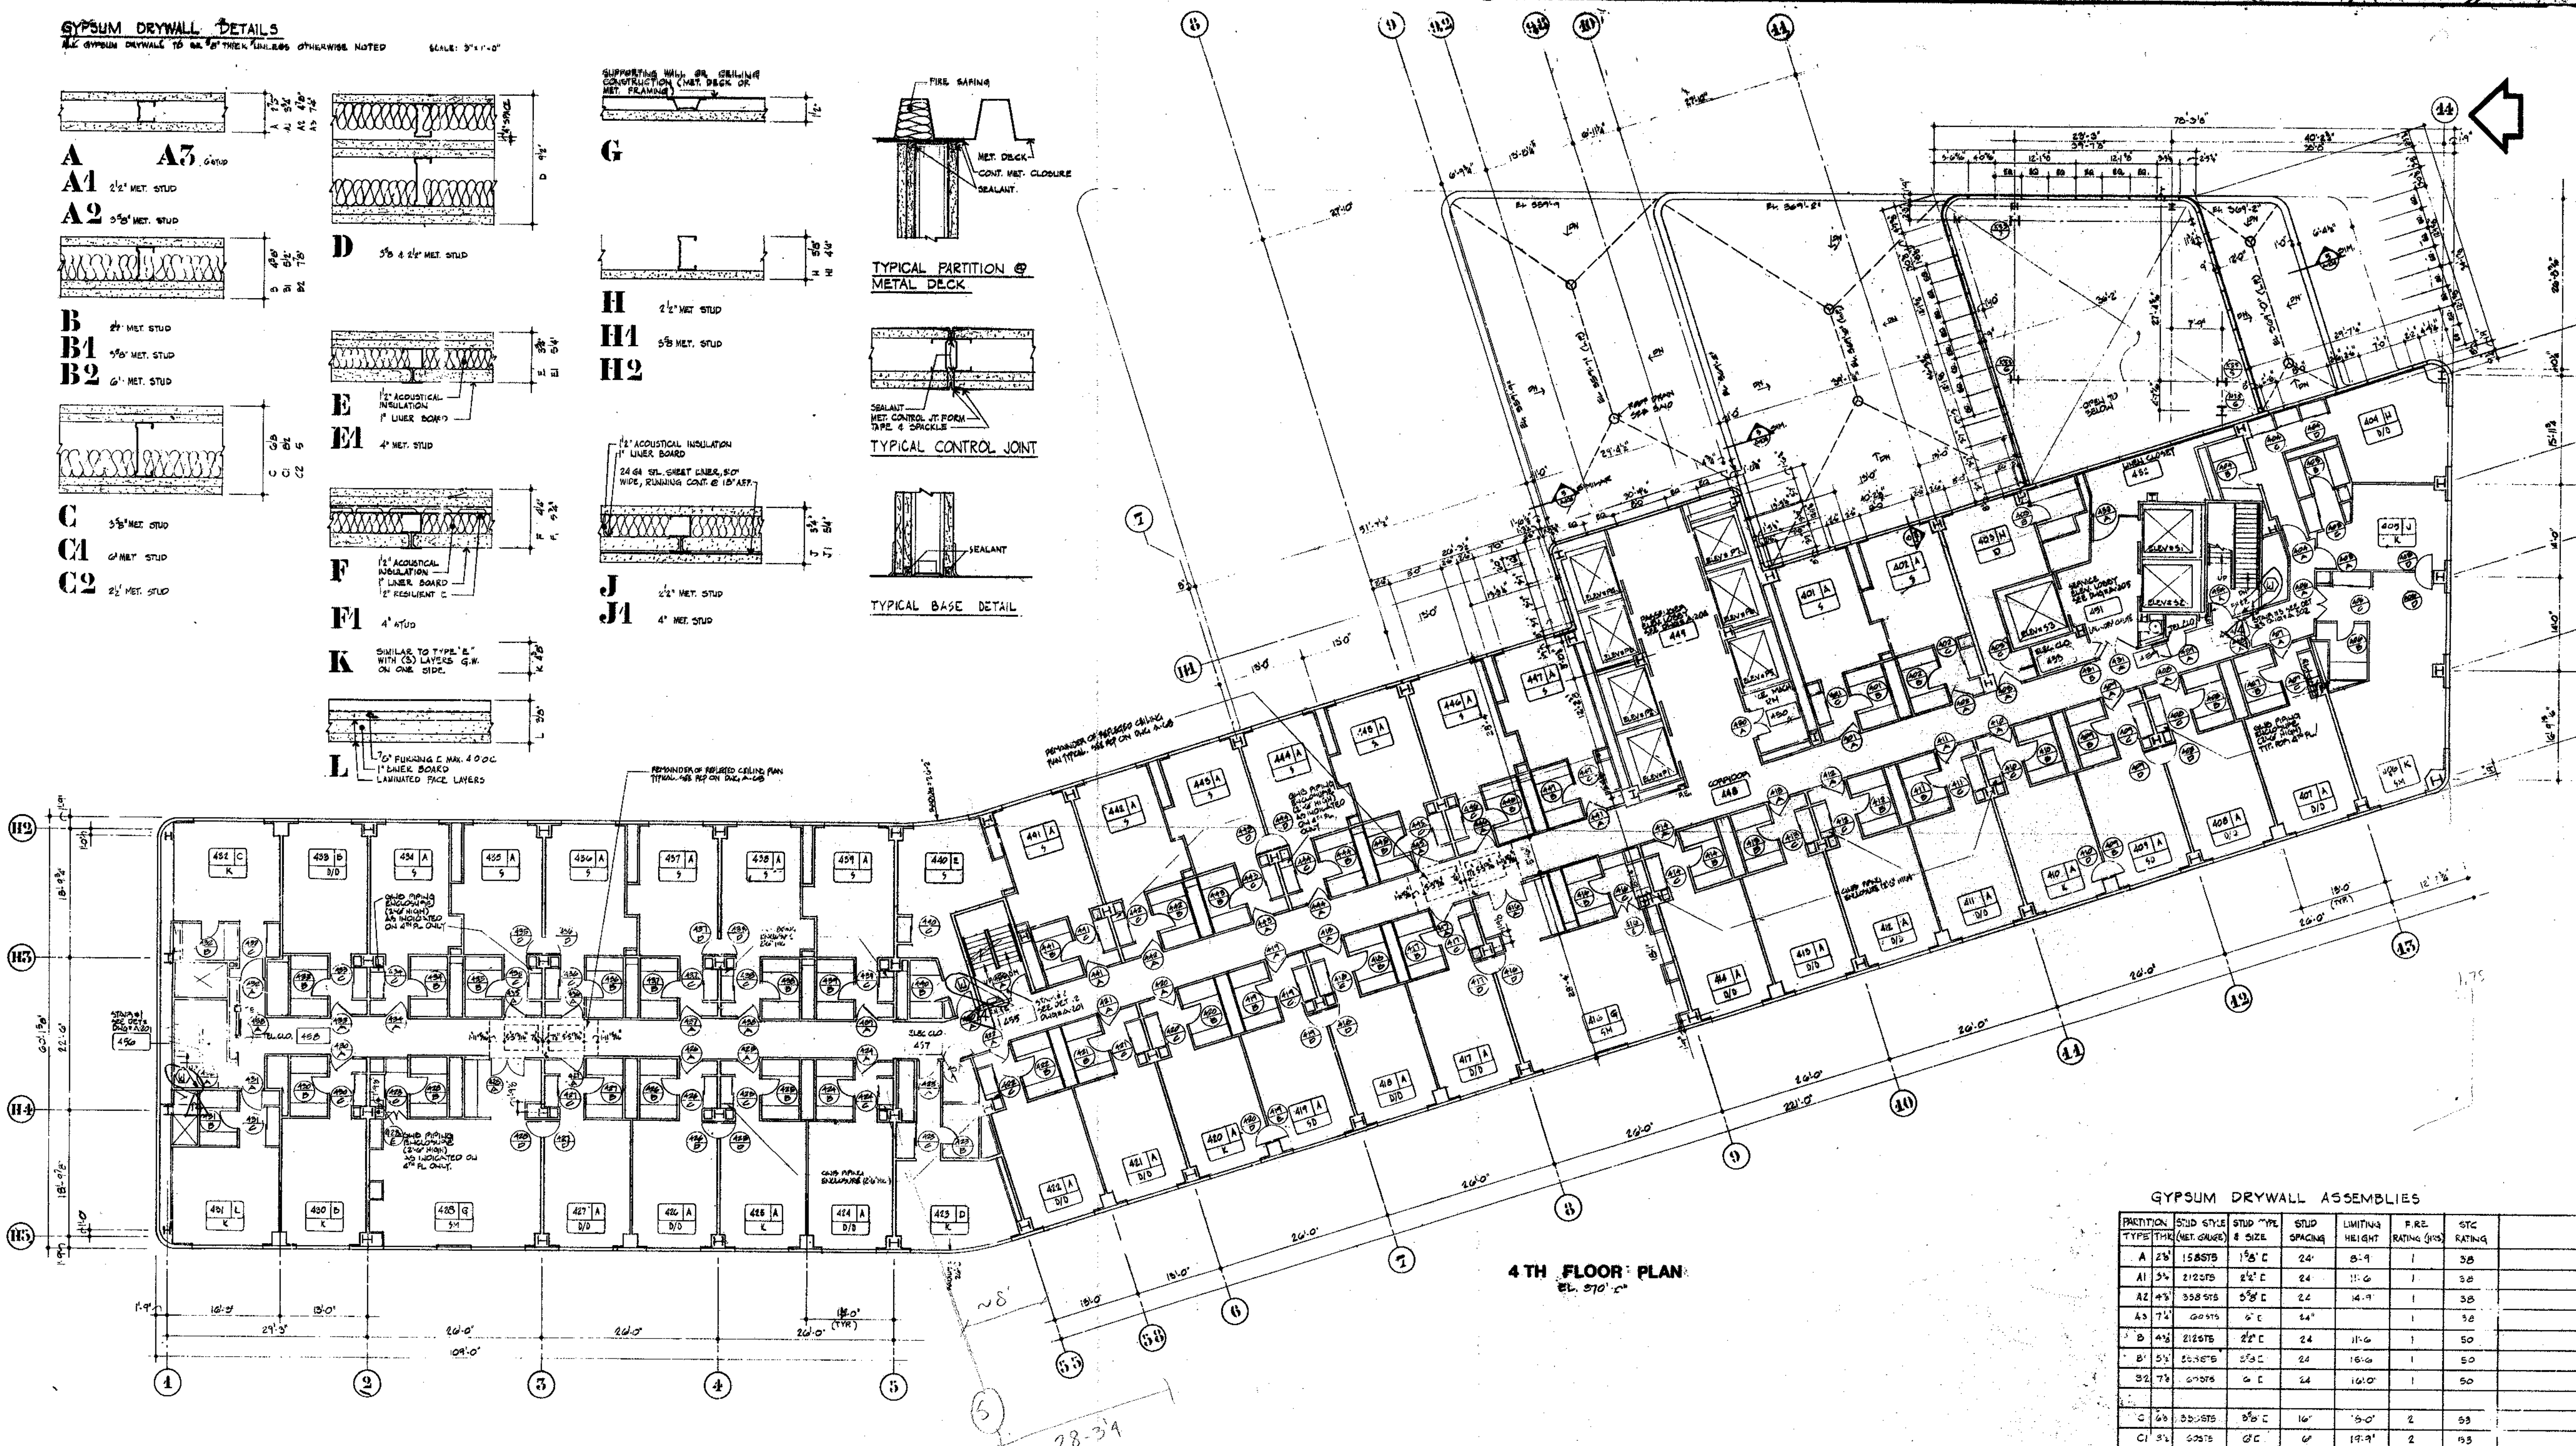


WORLD TRADE CENTER HOTEL

THE WORLD TRADE CENTER
NEW YORK NEW YORK

SKIDMORE, OWINGS & MERRILL
ARCHITECTS
400 PARK AVENUE, NEW YORK

WEISKOPF & PICKWORTH
STRUCTURAL ENGINEERS
200 PARK AVENUE, NEW YORK

JAROS, BAUM & BOLLES
MECHANICAL ENGINEERS
345 PARK AVENUE, NEW YORK

GENERAL NOTES
1. FOR LARGE SCALE DWGS OF GUEST ROOMS SEE DWGS # A-206, 207 & 208
2. FOR GYPSUM DRYWALL ASSEMBLIES SEE DWG # A-6A
3. FOR WINDOW WALL DETAILS SEE DWGS # A-101 THRU A-106
4. FOR DOOR SCHEDULES SEE DWGS A-211 & A-212

LEGEND
GUEST ROOM CONSTRUCTION TYPE SEE DWGS # A-206, 207 & 208
ROOM NUMBER
ROOM DESIGNATIONS
D/D - DOUBLE DOUBLE
H D/D - HANDICAPPED DOUBLE DOUBLE
K - KING
HK - HANDICAPPED KING
S - SICO
SM - SICO MULT PURPOSE PARLOR
SD - STUDIO DOUBLE
SP - STUDIO PARLOR
DOOR NUMBER
WATCHMAN'S KEY

GYPSUM DRYWALL ASSEMBLIES

PARTITION TYPE	THK	STUD STYLE (MET. GAUGE)	STUD TYPE & SIZE	STUD SPACING	LIMITING HEIGHT	FIRE RATING (HRS)	STC RATING	
A	2⅞	158STS	1⅝" C	24	8'-9	1	38	
A1	3¾	212STS	2½" C	24	11'-6	1	38	
A2	4⅞	358 STS	3⅝" C	24	14'-9	1	38	
A3	7¼	60STS	6" C	24"		1	38	
B	4⅜	212STS	2½" C	24	11'-6	1	50	
B1	5½	358STS	3⅝ C	24	16'-6	1	50	
B2	7⅞	600STS	6 C	24	16'-0"	1	50	
C	6⅛	358STS	3⅝" C	16"	15'-0"	2	53	
C1	8½	60STS	6" C	6"	19'-9"	2	53	
C2	5							GYPSUM SHEATHING ON EXTERIOR FACE
D	9½	358STS 212STS	3⅝" C 2½" C	24	[illegible]	2	52	
C3	5	22STS	[illegible]	24	[illegible]	2		[illegible]
E	3¾	[illegible]	2½ [illegible]	24	[illegible]	2	47	[illegible]
E	5	[illegible]	4 [illegible]	24	8-3 4-6	2	47	[illegible]
F	4½	[illegible]	[illegible]	24	[illegible]	2	51	
F1	5¾	[illegible]	[illegible]	24	[illegible]	2	5	
G	[illegible]	—	[illegible]	24	-	-	-	
H	3⅛	[illegible]	2½ C	24	10'-0			
H1	4	358STS	3⅝" C	[illegible]	5-3			
J	3¾	[illegible]	2½ [illegible]	24	[illegible]	2	[illegible]	[illegible]
J1	5	[illegible]	4 [illegible]	24	[illegible]	2	[illegible]	[illegible]
J2	[illegible]				8-5	2	[illegible]	[illegible]
K	4	[illegible]	2½ [illegible]	24	[illegible]	3	47	
L	3⅛			[illegible] MAX. 4'0" O.C.	[illegible]	2		[illegible]

NO.	DATE	REVISIONS
4	1-19-81	WATCHMAN'S KEY STATIONS [illegible]
13	12-1-80	BULLETIN #90
2	[illegible]	BULLETIN #48
"	8-3-79	BULLETIN #42 [illegible] TO SLIDING DOORS
[illegible]	6-11-79	BULLETIN #30
A	3-12-79	ISSUED FOR CONSTRUCTION
[illegible]	2-6-79	[illegible]
7	[illegible]	[illegible]
6	2-6-78	[illegible]
5	[illegible]	[illegible]
4	[illegible]	[illegible]
3	9-25-78	ISSUED FOR DOOR, FRAME & HARDWARE BIDDING ONLY
2	8-31-78	ISSUED FOR MASONRY BIDDING ONLY
1	8-2-78	ISSUED FOR GYPSUM [illegible] BIDDING ONLY
	[illegible]	[illegible]

DWGS

4 TH FLOOR PLAN

DATE 7-24-78
SCALE 1/8" = 1'-0"
DRAWING NO. A-6A
PROJECT NO. 1487

RECEIVED
NOV 19 1992
LESLIE E. ROBERTSON ASSOCIATES
211 E. 46th ST., N.Y., N.Y.C. 10017