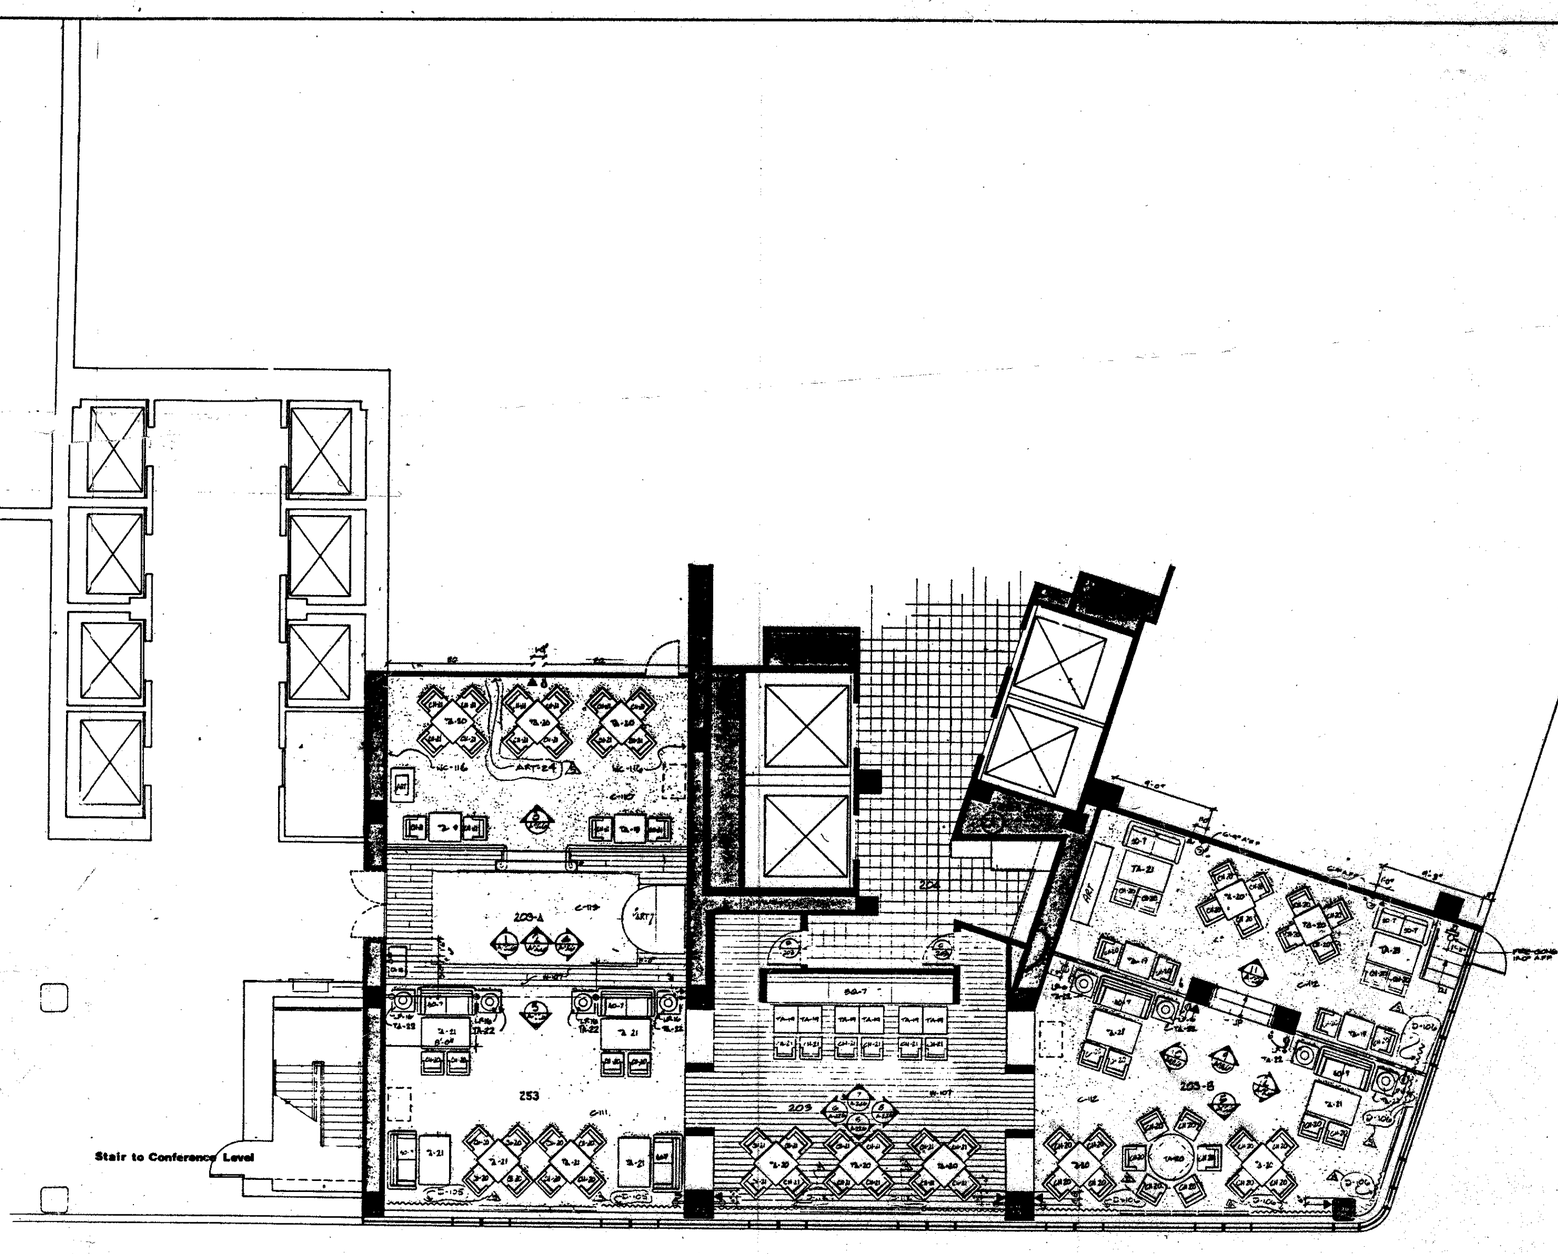


Specialty Restaurant

AMERICAN HARVEST
SEATING - 100

WORLD TRADE CENTER HOTEL

THE WORLD TRADE CENTER
NEW YORK NEW YORK

SKIDMORE, OWINGS & MERRILL
ARCHITECTS
400 PARK AVENUE, NEW YORK

WEIDLINGER & PICKWORTH
STRUCTURAL ENGINEERS
200 PARK AVENUE, NEW YORK

JAROS, BAUM & BOLLES
MECHANICAL ENGINEERS
345 PARK AVENUE, NEW YORK

ITEM	MOUNTED AT:
Thermostat	48" A.F.F.
Wall Telephone	48" A.F.F.
Electrical Outlet	Mounted in Base
T.V. Outlet	Mounted in Base
Telephone Outlet	Mounted in Base
Microphone Outlet	Mounted in Base
Electric Floor Outlet	
Telephone Floor Outlet	
Microphone Floor Outlet	

The following items are included in FFE Budget:

D-1, D2-15, D4-20, D-21, D-11, D-17, D-13, T2-23, T-7, T-12, C-110, C-111, C-112, C-113, D-105, D-108, D-112, D-21
WC-116 (Wall Covering Only)

NO.	DATE	REVISIONS
5	4-21-80	Bulletin # 78
4	3-19-80	
3	9-0-79	Bulletin # 73
2	6-8-79	Bulletin #68 Issued for Tele/Power Layouts
1	3-30-79	Approved for Millwork
		Issued for Millwork Shops

SPECIALTY RESTAURANT
2ND FLOOR
American Harvest
& Dining Rooms

DATE 11-12-79
SCALE 1/4" 1-0
DRAWING NO. LA 4B
PROJECT NO. 1002

RECEIVED
NOV 19 1992
LESLIE E. ROBERTSON
ASSOCIATES