
SKILLING, HELLE, CHRISTIANSEN, ROBERTSON — Structural & Civil Engineers

PROJECT: THE WORLD TRADE CENTER | TITLE: PART PLAN AT SPLICING CHAMBER | DATE: 3-19-70

REVISIONS
5/22/70

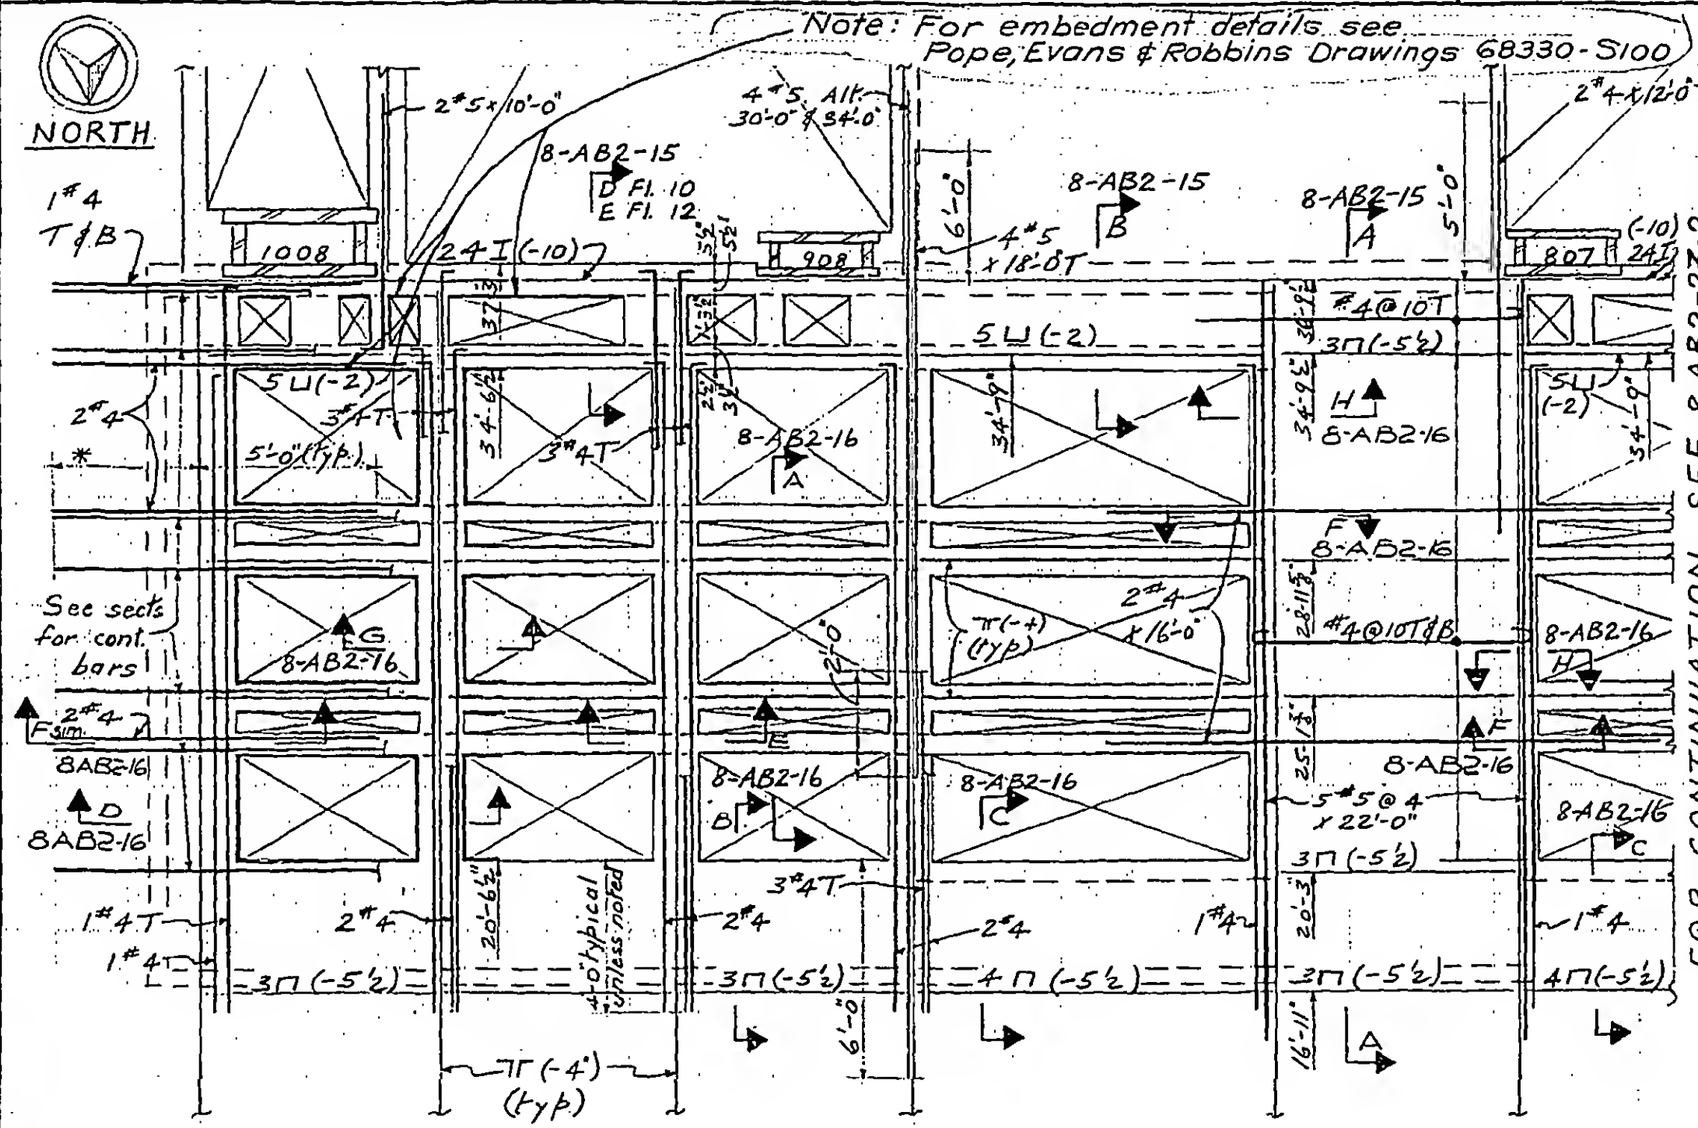

Note: For location of openings see Floor Plans – SCB-22 for Floor 10 and SCB-26 for Floor 12.

PART PLAN SPLICE CHAMBER AREA

* Use 4'-0" typical floor 10. See section BB 8-AB2-19 for floor 12.

Scale: 1/4" = 1'-0"

8-AB2-23-1

LICENSED PROFESSIONAL ENGINEER — LESLIE E. ROBERTSON — No. 34360 — UNIVERSITY OF THE STATE OF NEW YORK

DESIGNED: T.O'Neill
DRAWN: T.T & T.O'N.
REVIEWED: