
SKILLING, HELLE, CHRISTIANSEN, ROBERTSON — Structural & Civil Engineers


PROJECT: THE WORLD TRADE CENTER | TITLE: EL. 264 ——— COIN VAULT | DATE: 4-8-70

REVISIONS

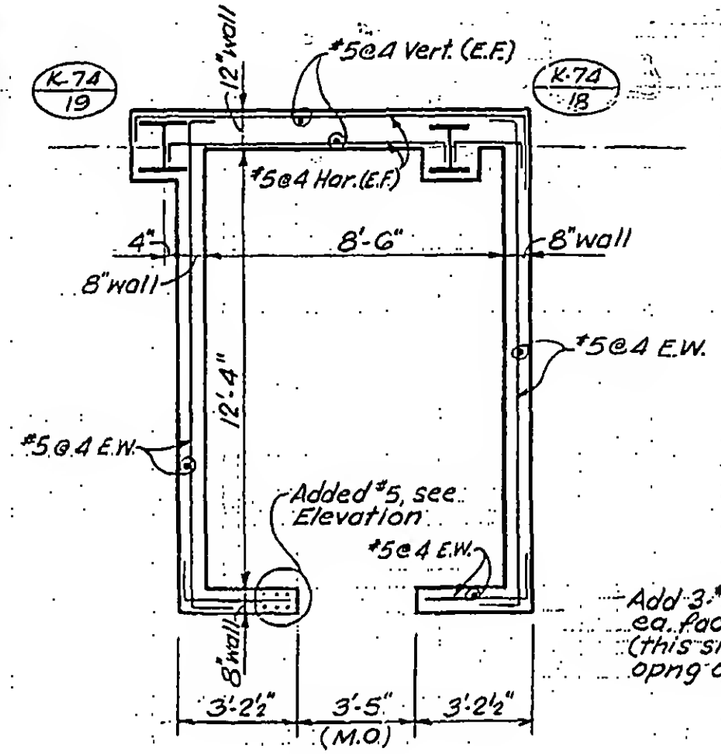

PLAN
(¼" = 1'-0")

SECTION a-a
(1" = 1'-0")

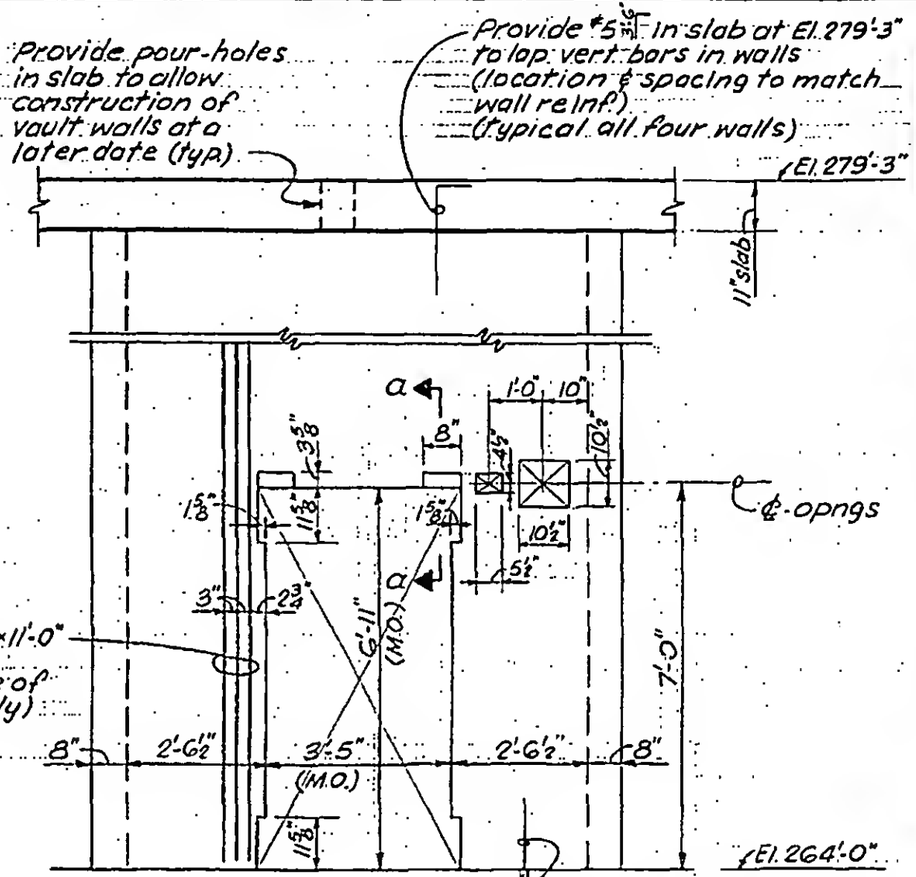

FRONT ELEVATION
(⅜" = 1'-0")

NOTES:
1. Refer to the following Dwgs for additional provisions for other trades:
   a.) PNYA Dwg HT-452 (2-10-70)
   b) Holmes Electric Protective Co. Dwgs S-5219 & S-5220 (2-9-70)
2. All concrete = f'c = 3000 psi

LICENSED PROFESSIONAL ENGINEER — LESLIE E. ROBERTSON — No. 34360 — UNIVERSITY OF THE STATE OF NEW YORK

DESIGNED

DRAWN: S.C.

REVIEWED: E.L.

8-JK7-7.15